Note:
Northern property line(s) follow ℄ of drainage ditch, however small deviations do and will occurr due to changing course of creek.

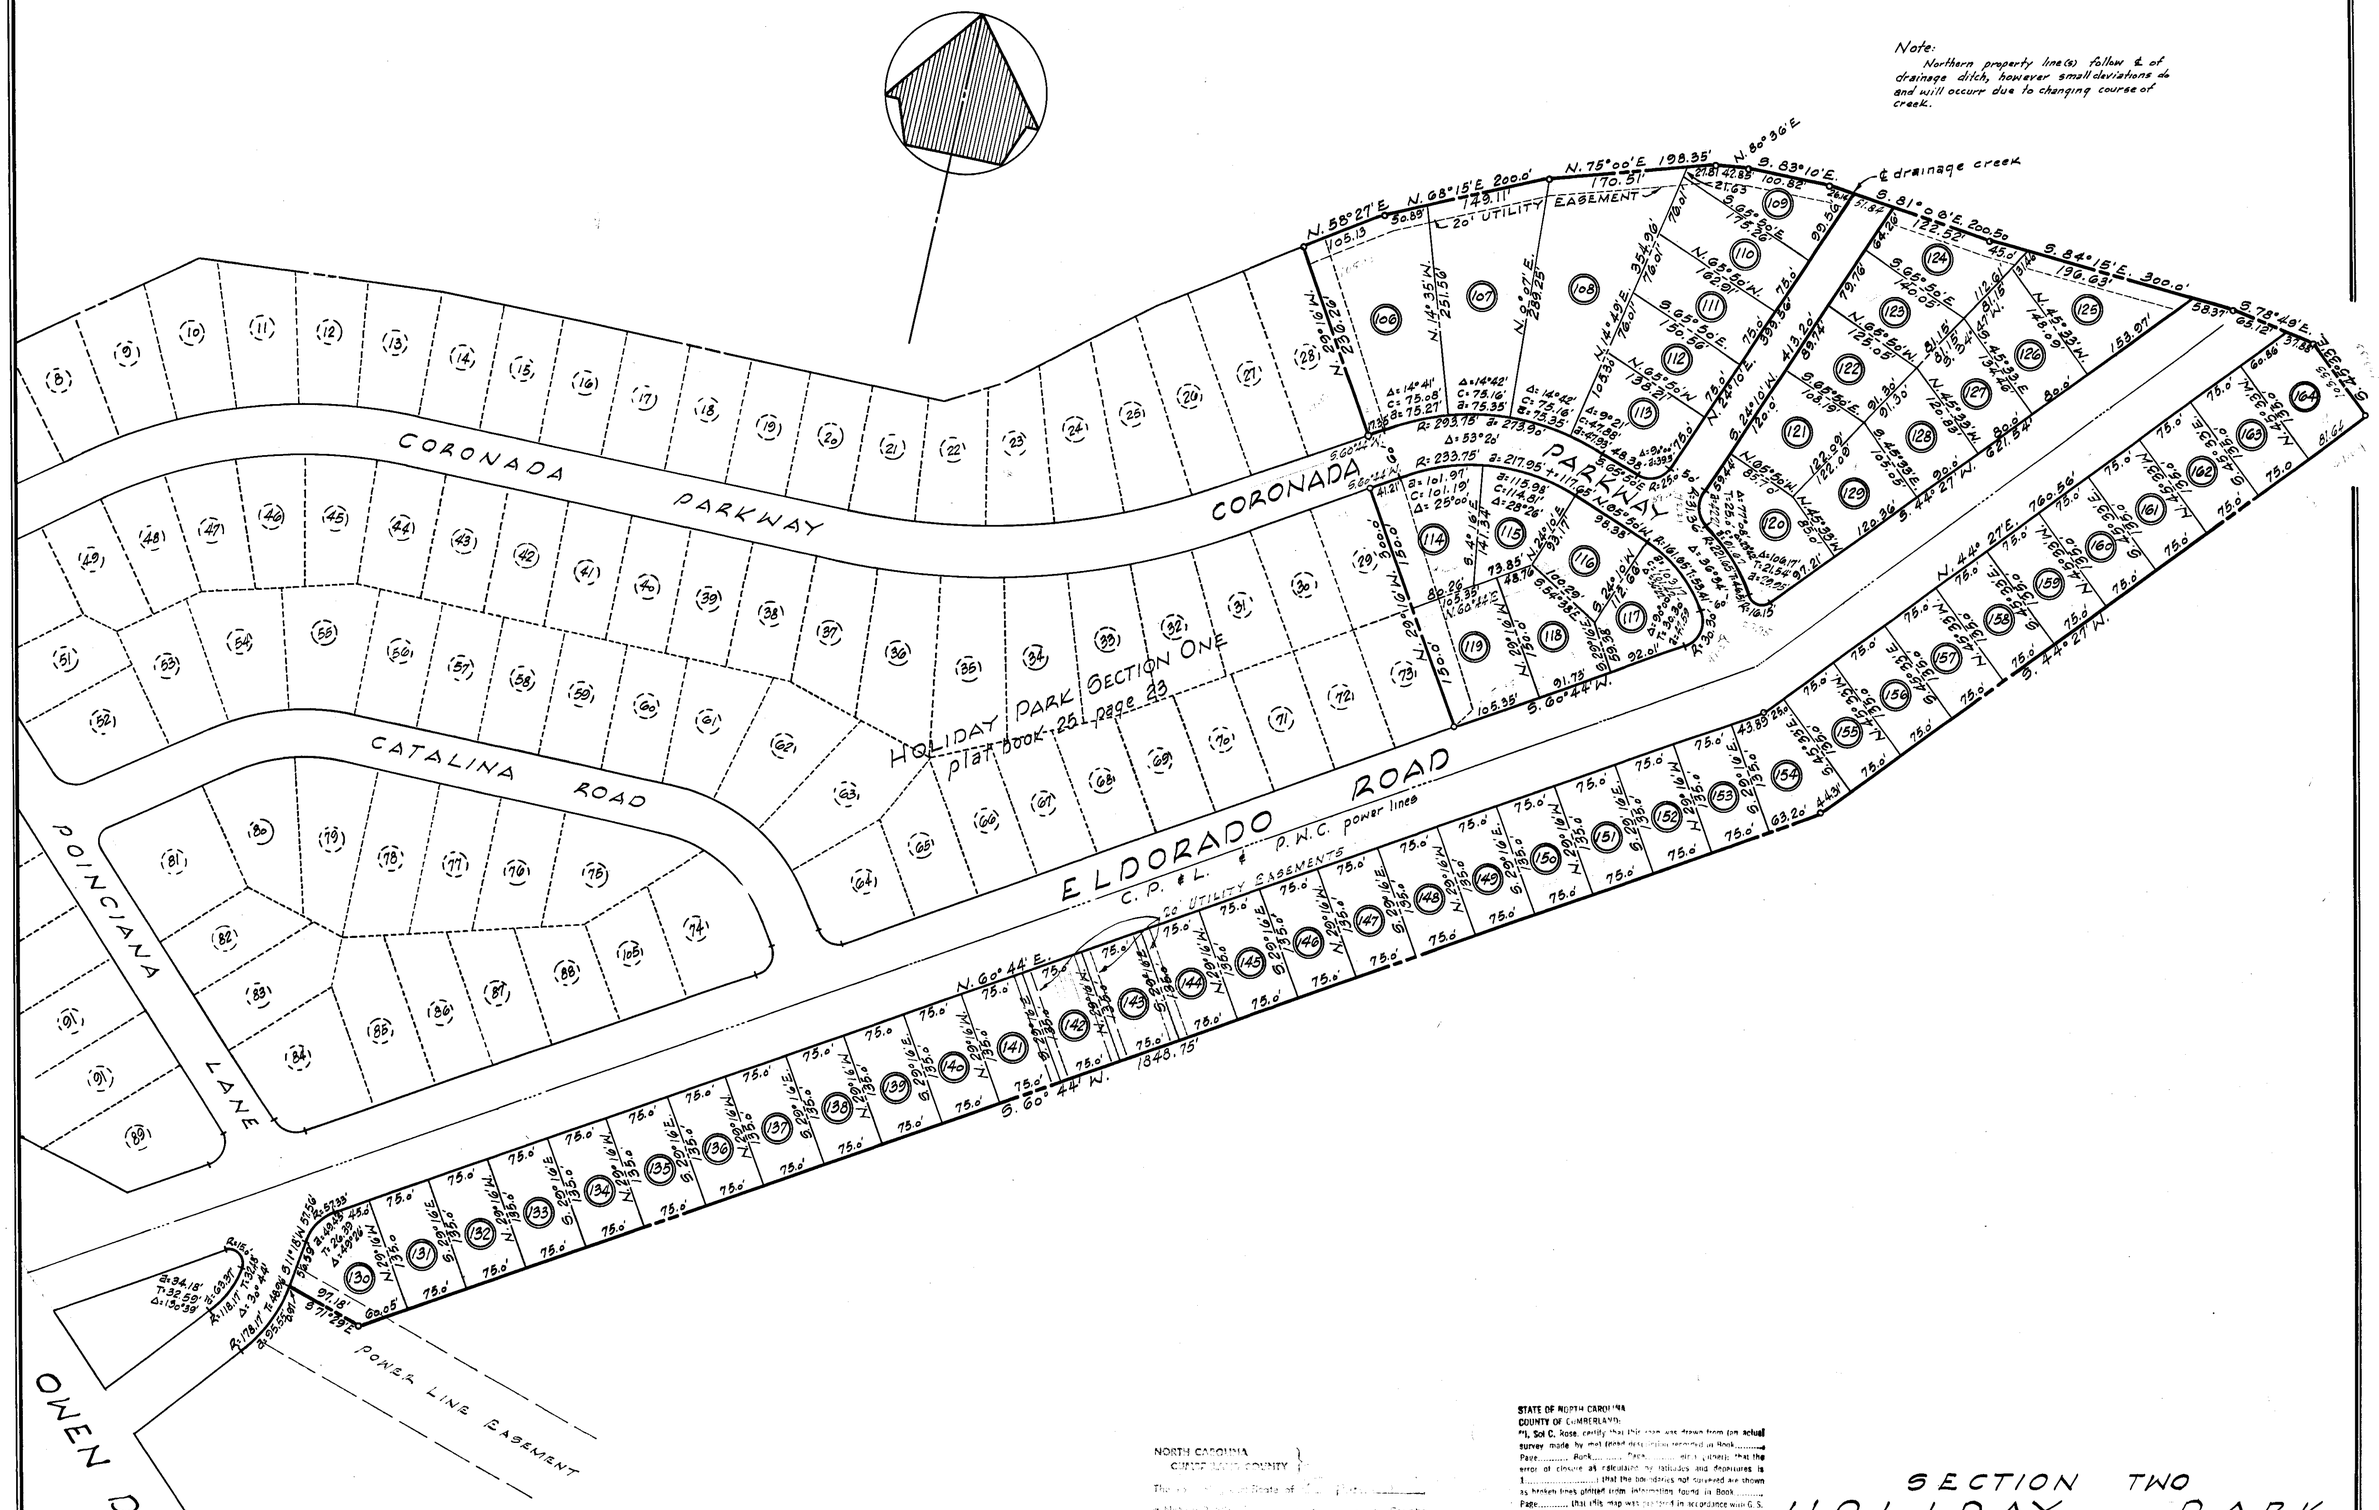

STATE OF NORTH CAROLINA
COUNTY OF CUMBERLAND:
I, Sol C. Rose, certify that this map was drawn from an actual survey made by me (from deed descriptions recorded in Book ..... Page ..... Book ..... Page ..... etc.); that the error of closure as calculated by latitudes and departures is 1 ..... that the boundaries not surveyed are shown as broken lines plotted from information found in Book ..... Page ..... that this map was prepared in accordance with G.S. 47, Art. 2A, as attested by witness my hand and seal this ..... day of .....

Sol C. Rose
(Registered Surveyor)

Sworn to and subscribed before me this 29 day of June 1963.
Thomas L. Quigg
Notary Public
My Commission expires Oct. 3, 1963

NORTH CAROLINA
CUMBERLAND COUNTY

The ... State of ... County
a Notary ... County
certify ... subscribed to the ...
correct. ... registered. This ... day of ...
Clerk of Superior Court

North Carolina, Cumberland County
Presented for registration this 26 day of June 1963 at 3:15 P.M.
Book 1 of Maps to Page 27. Page 28
Marion Clark, Register of Deeds

SECTION TWO
HOLIDAY PARK
THOMPSON & BARRETT - AGENTS
NEAR FAYETTEVILLE, N. C.
SCALE: 1" = 100' APRIL, 1963
SOL C. ROSE, REGISTERED SURVEYOR
NORTH CAROLINA LISC. NUMBER L-500
Traced By: J. E. G.