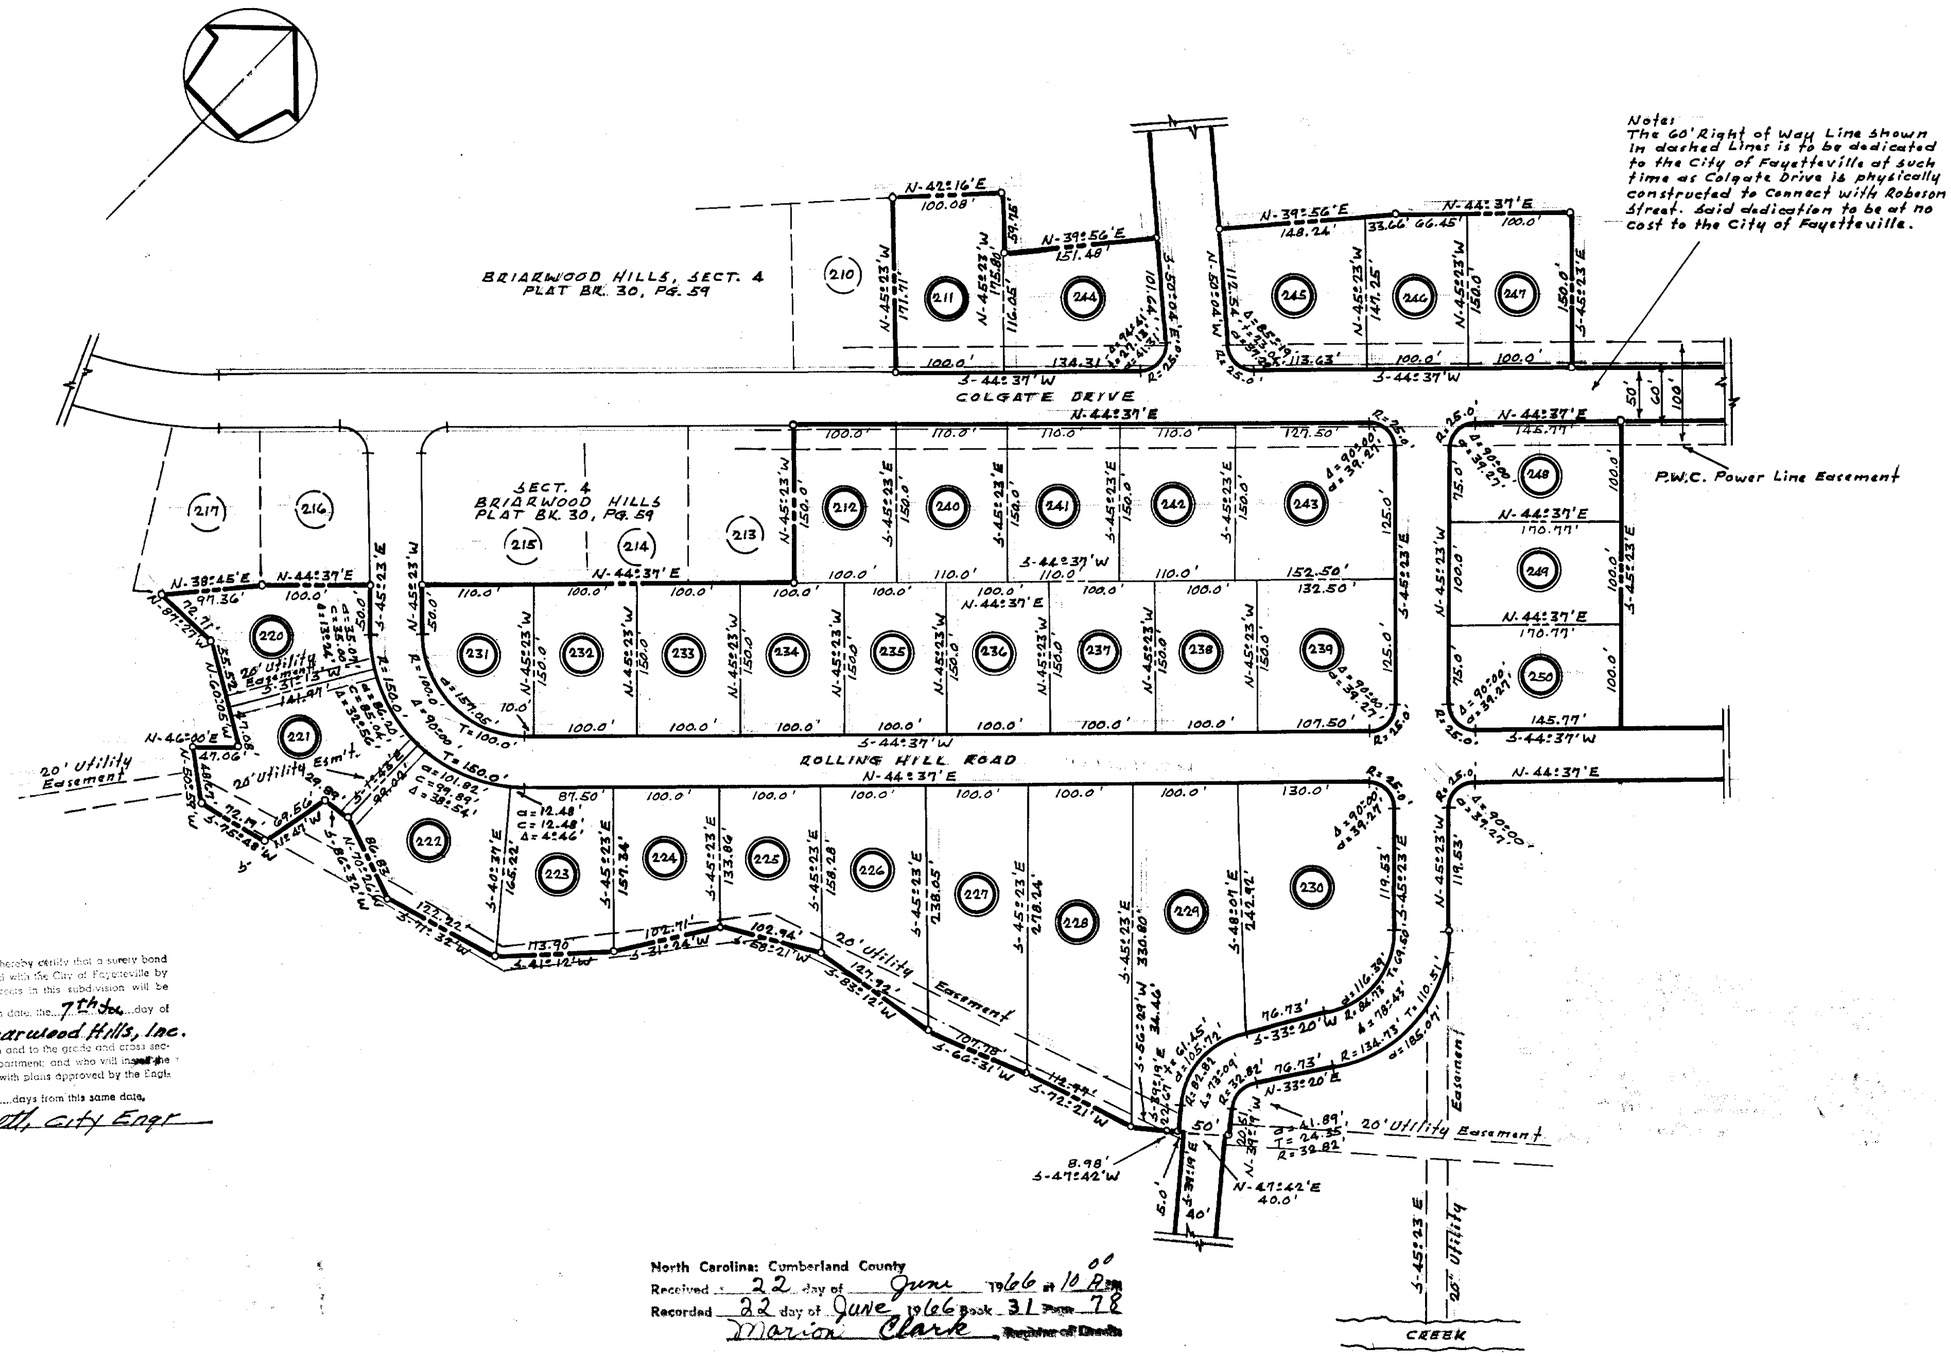

Know all men by these presents that I hereby certify that a surety bond of a satisfactory character has been issued with the City of Fayetteville by the subdivider, guaranteeing that the streets in this subdivision will be graded within 120 days from this date, the 7th day of June 1966 by Briarwood Hills, Inc. who is (are) the owner(s), to the full width and to the grade and cross section designated by the Engineering Department; and who will install the necessary storm drains in accordance with plans approved by the Engineering Department within 120 days from this same date.

Robert M. Bennett, City Engr

North Carolina: Cumberland County
Received 22 day of June 1966 at 10:00 A.M.
Recorded 22 day of June 1966 Book 31 Page 78
Marion Clark Register of Deeds

NORTH CAROLINA
CUMBERLAND COUNTY

The foregoing certificate of Thomas L. Suggs a Notary Public of Cumberland County N.C. is adjudged to be correct. Let the instrument with certificate be registered. This 22 day of June 1966
Miles F. Munnerlyn
Deputy Clerk of Superior Court.

STATE OF NORTH CAROLINA
COUNTY OF CUMBERLAND

I, Sol C. Rose, hereby certify that this map was drawn from an actual survey made by me or under my supervision (deed description recorded in Book ..... Page ..... etc.) (other sources ..... which are clearly identified) that the boundaries not surveyed are clearly indicated as drawn from information found in Book ..... that the ratio of precision as calculated is 1:10000 (unless otherwise indicated) that this map was prepared in accordance with G.S. 47-30 as amended. Witness my original signature, registration number and seal this 22 day of June, 19 66.
Sol C. Rose
Registered Surveyor
Subscribed and sworn to before me this 22 day of June 19 66
Thomas L. Suggs
Notary
My Commission expires Oct 5th 1967

Provided that this plat is recorded within 30 days of final approval.
Recommended by City Planning Board June 9, 1966 (Date)
Chairman
Approved by City Council June 13, 1966 (Date)
Marvin O. Rowe City Clerk

SECTION FIVE
BRIARWOOD HILLS
PROPERTY OF BRIARWOOD HILLS INC.
CROSS CREEK TOWNSHIP
CUMBERLAND COUNTY
FAYETTEVILLE NORTH CAROLINA
SCALE: 1" = 100' APRIL, 1966
SOL C. ROSE REG. SURVEYOR

BOOK 31 — 78