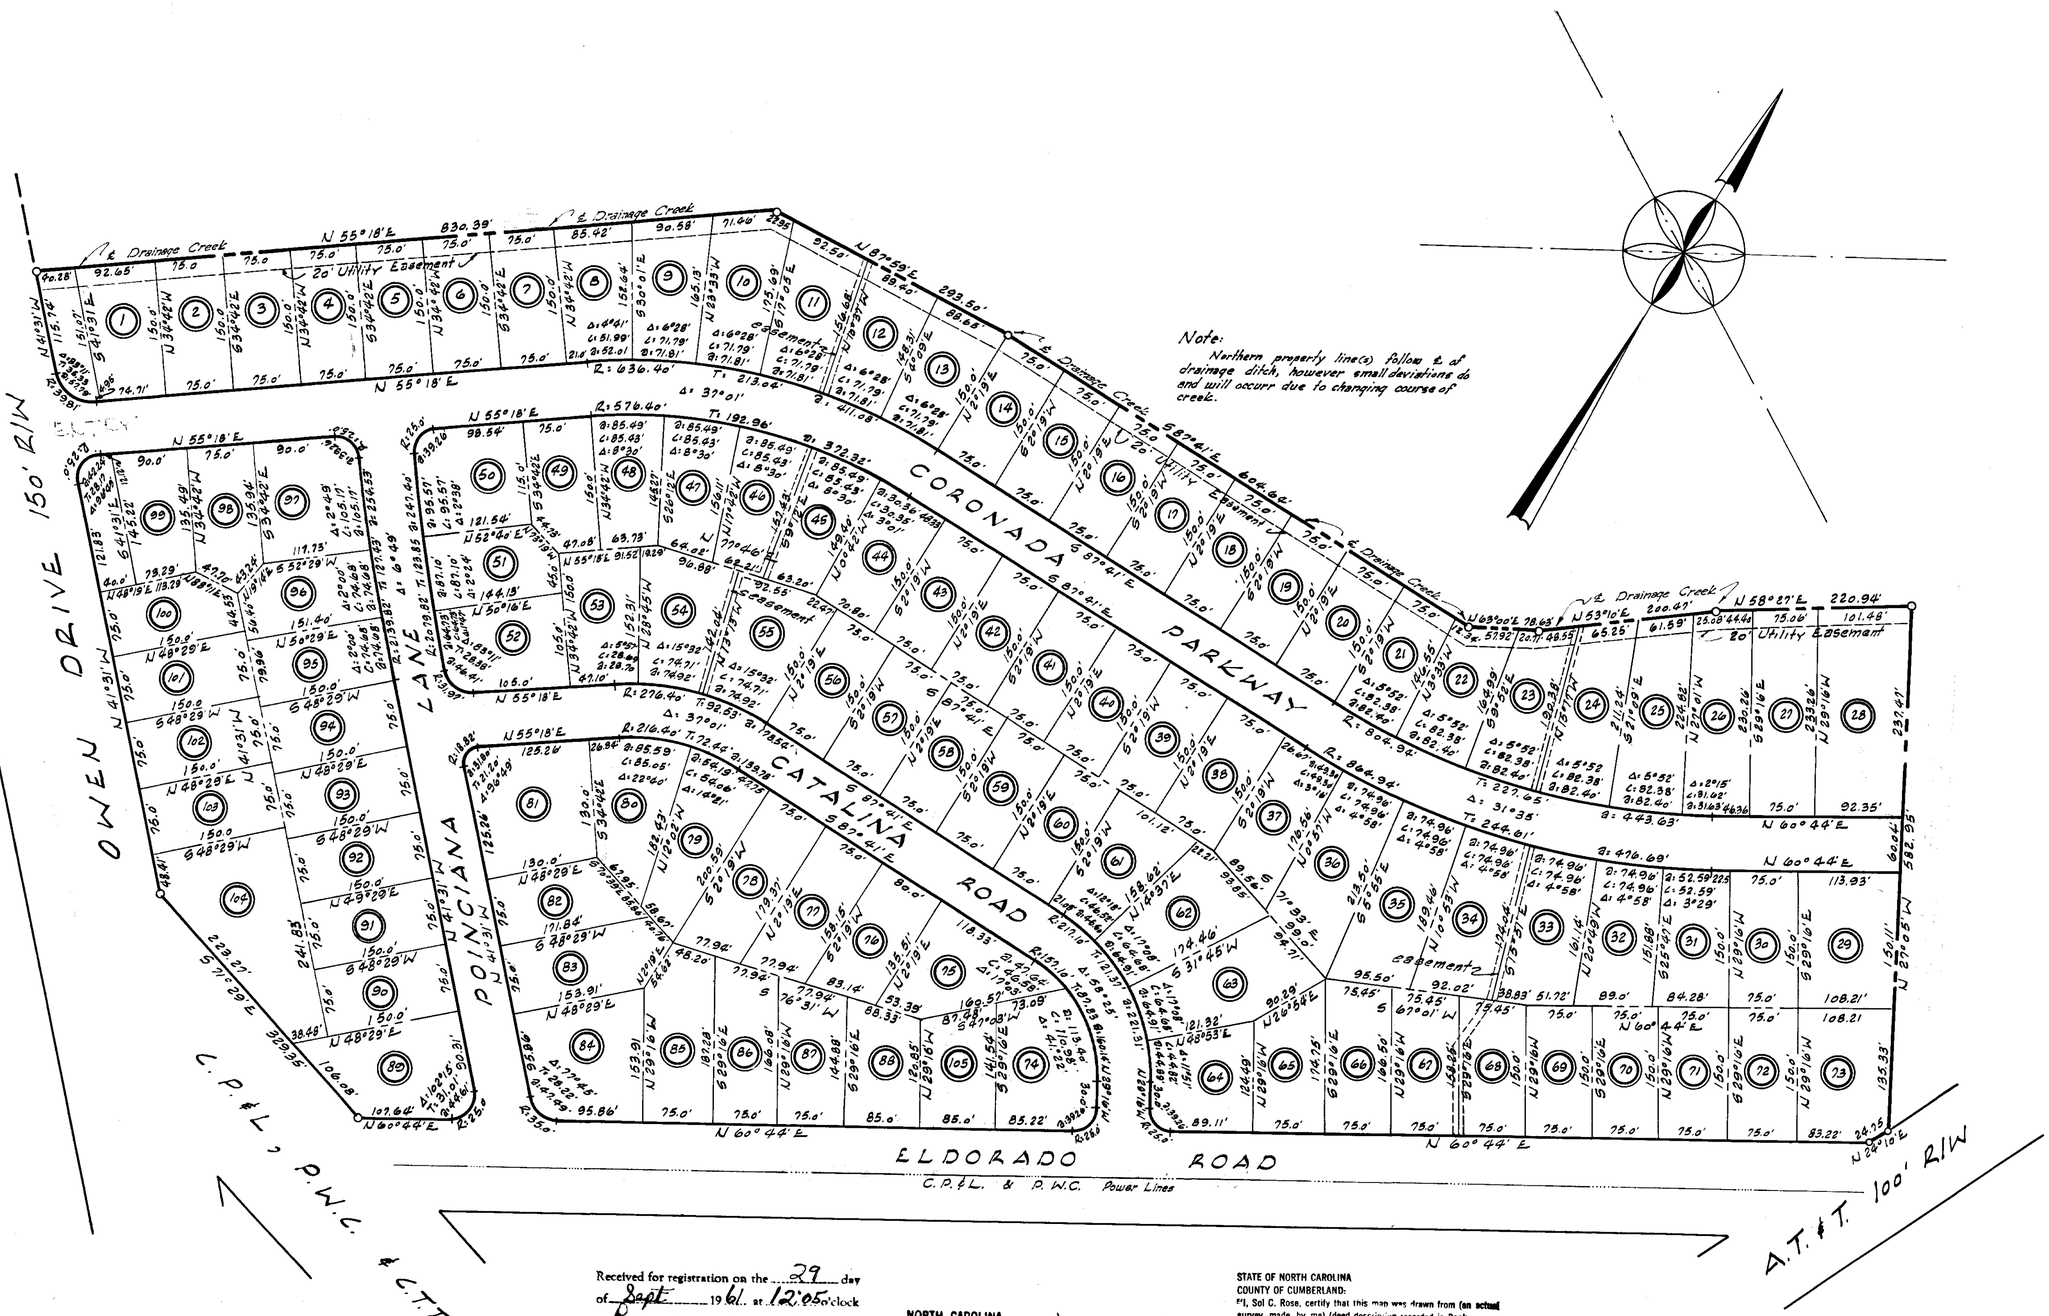

Received for registration on the 29 day of Sept 1961 at 12:05 o'clock P M, and registered in the office of the Register of Deeds of Cumberland County, N. C. this 29 day of Sept 1961 at 12:10 o'clock P M, in Book 25, No. ..... of ..... on page 23, &c.

Marion Clark
Register of Deeds

NORTH CAROLINA
CUMBERLAND COUNTY

The foregoing certificate of Geldine B. Price a Notary Public of Cumberland County N. C. is adjudged to be correct. Let the instrument with certificate be registered This 29 day of Sept 1961

Mary J. Bryant
Clerk of Superior Court

STATE OF NORTH CAROLINA
COUNTY OF CUMBERLAND:

I, Sol C. Rose, certify that this map was drawn from (an actual survey made by me) (deed description recorded in Book ..... Page ..... Book ..... Page ..... etc.) (other); that the error of closure as calculated by latitudes and departures is 1:10,000 that the boundaries not surveyed are shown as broken lines plotted from information found in Book ..... Page ..... that this map was prepared in accordance with G.S. 47, Art. 2A, as amended. Witness my hand (and Seal) this ..... day of ..... A.D. 19..

Registered Surveyor

Sworn to and subscribed before me this 29 day of SEPT 1961

Edith B. Price
Notary Public

My Commission expires 8-23-1962

SECTION ONE
HOLIDAY PARK
THOMPSON & BARRETT - AGENTS
NEAR FAYETTEVILLE, N. C.
SCALE: 1" = 100' JUNE, 1961
SOL C. ROSE, REGISTERED SURVEYOR
NORTH CAROLINA, LICENSE NUMBER L-500