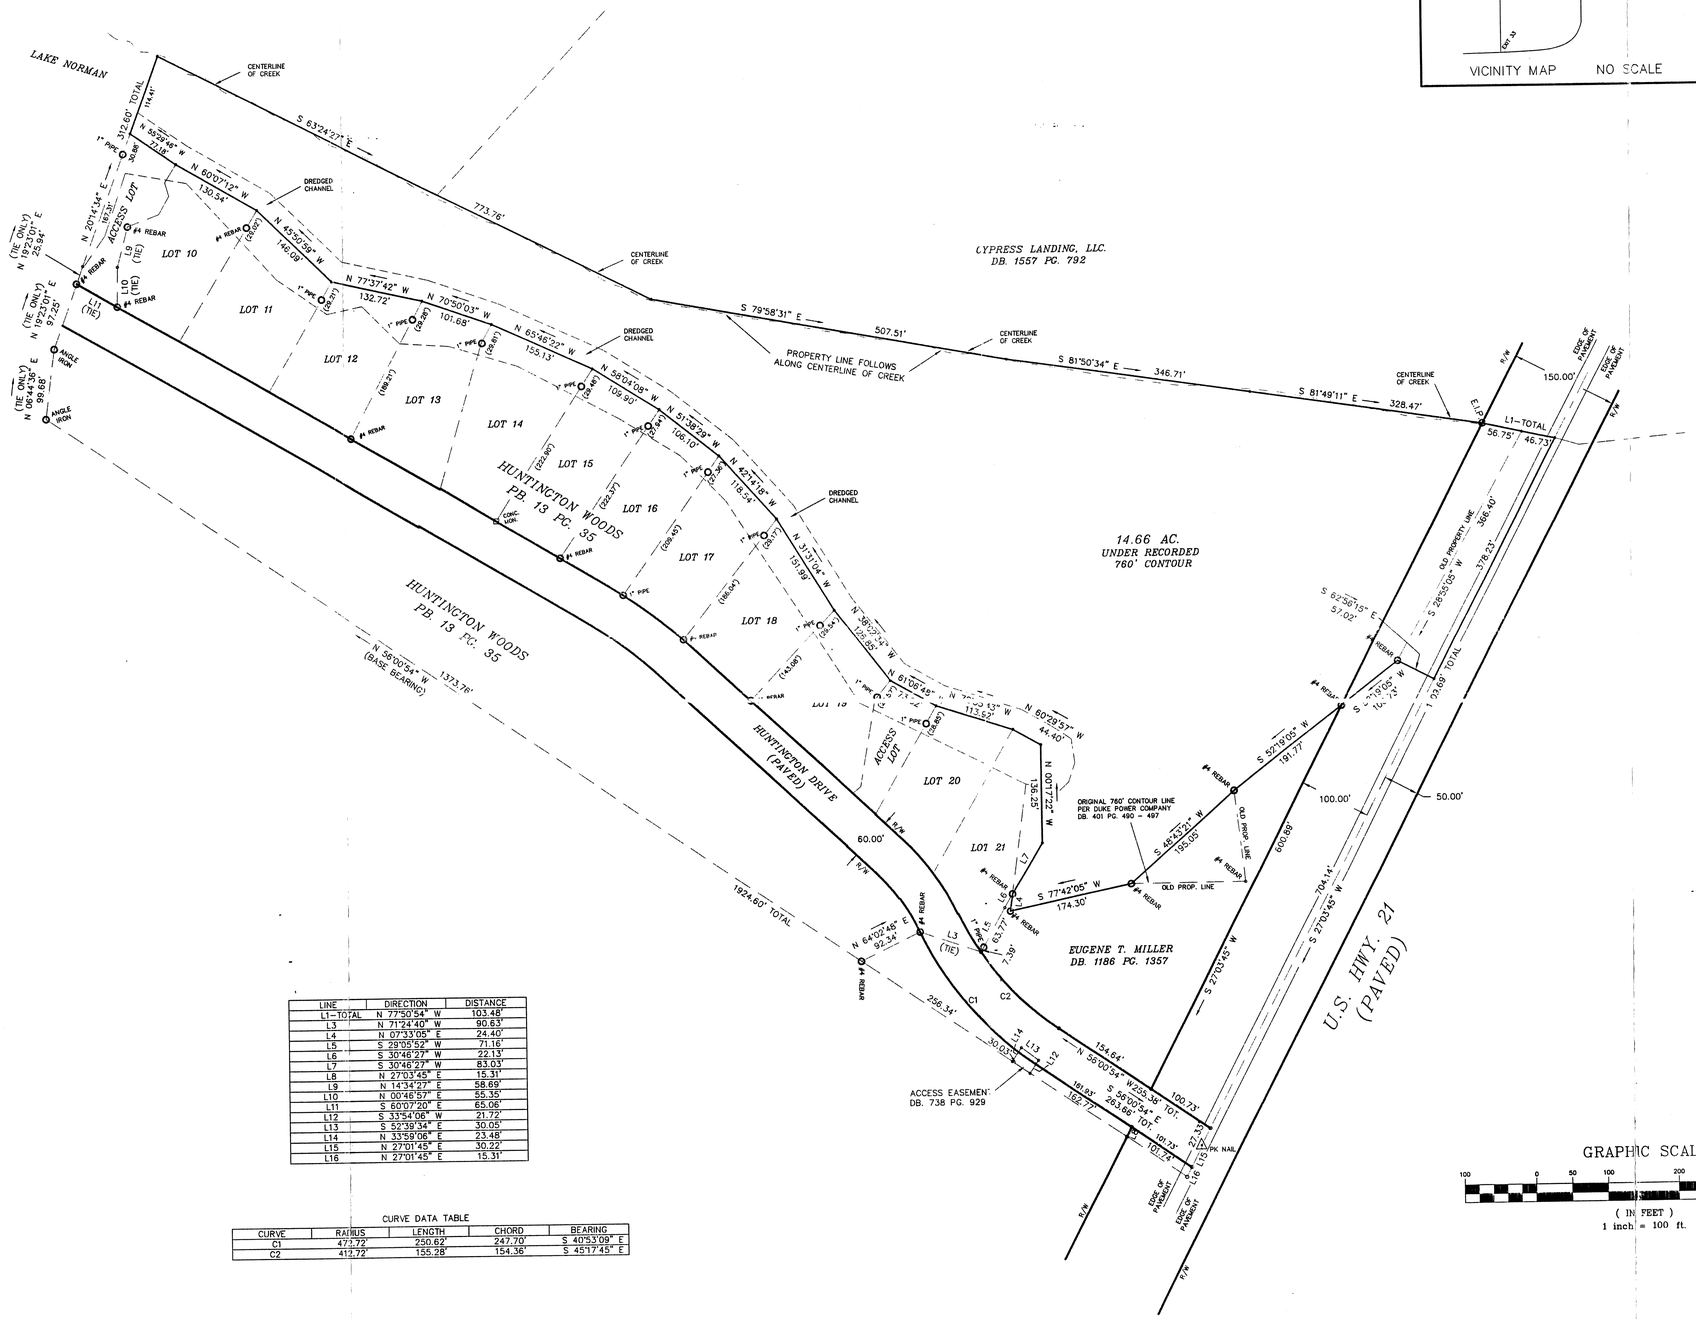

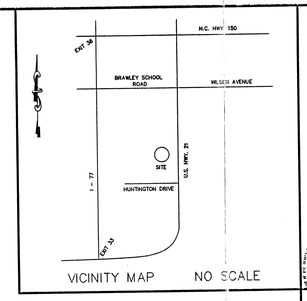

VICINITY MAP NO SCALE

SURVEYORS CERTIFICATION

I, WILLIAM M. ALLEN CERTIFY THAT THIS MAP WAS DRAWN UNDER MY SUPERVISION FROM AN ACTUAL SURVEY MADE UNDER MY SUPERVISION DEED DESCRIPTION RECORDED IN BOOK_____ PAGE _____; THAT THE RATIO OF PRECISION AS CALCULATED BY LATITUDES AND DEPARTURES IS 1:10000, (THAT THE BOUNDARIES NOT SURVEYED ARE SHOWN AS BROKEN LINES PLOTTED FROM INFORMATION FOUND IN BOOK _____ PAGE _____); THAT THIS MAP WAS PREPARED IN ACCORDANCE WITH G.S. 47-30, AS AMENDED.

WITNESS MY HAND AND SEAL THIS 1 DAY OF Aug., A.D. 2005.

REGISTERED LAND SURVEYORS

L-3499

REGISTRATION NUMBER

NORTH CAROLINA PROFESSIONAL SEAL L3499 LAND SURVEYOR WILLIAM M. ALLEN

LEGEND

- = P.P. = POWER POLE
- = DUKE POWER TRANS.
- E.I.P. = EXISTING IRON FOUND
- I.P.S. = #4 REBAR SET
- R/W = RIGHT-OF-WAY
- (W) = WELL

NOTES

1) THIS PROPERTY MAY BE SUBJECT TO ANY EASEMENTS AND/OR RIGHTS OF WAY OF RECORD.
2) ACREAGE COMPUTED BY THE COORDINATE METHOD.
3) UNDERGROUND POWER

LINE	DIRECTION	DISTANCE
L1-TOTAL	N 77°50'54" W	103.48'
L3	N 71°24'40" W	90.63'
L4	N 07°33'05" E	24.40'
L5	S 29°05'52" W	71.16'
L6	S 30°46'27" W	22.13'
L7	S 30°46'27" W	83.03'
L8	N 27°03'45" E	15.31'
L9	N 14°34'27" E	58.69'
L10	N 00°46'57" E	55.35'
L11	S 60°07'20" E	65.06'
L12	S 33°54'06" W	21.72'
L13	S 52°39'34" E	30.05'
L14	N 33°59'06" E	23.48'
L15	N 27°01'45" E	30.22'
L16	N 27°01'45" E	15.31'

CURVE DATA TABLE

CURVE	RADIUS	LENGTH	CHORD	BEARING
C1	472.72'	250.62'	247.70'	S 40°53'09" E
C2	412.72'	155.28'	154.36'	S 45°17'45" E

GRAPHIC SCALE

100 0 50 100 200 400

(IN FEET)
1 inch = 100 ft.

ENGINEER

SEAL

MRA

DRAWN BY:

AUGUST 01, 2005

DATE PREPARED

REVISIONS

NO: 1

NO: 2

NO: 3

NO: 4

SHEET 1 OF 1

JOB NUMBER 51931

SCALE Horz: 1" = 100' Vert:

BOUNDARY SURVEY OF MILLER PROPERTY

DAVIDSON TWSP., IREDELL CO., N.C.

PURCHASER:

STATE OF NORTH CAROLINA

MOORESVILLE, NC 28115

DAS
DON ALLEN & ASSOCIATES P.A.
Engineering * Surveying * Planning
111 B Raceway Drive * Mooresville, N.C. 28115
(704) 664-7029 (704) 664-8041 Fax

Computer File: 51931-B.DWG