HUNTINGTON WOODS

NANCY S. SHOOK
N.S.S.

DAVIDSON TOWNSHIP
SCALE 1" = 100'
L.B. GRIER, R.S.

IREDELL COUNTY, N.C.
SEPTEMBER 12, 1975
STATESVILLE, N.C.

KNOW ALL MEN BY THESE PRESENT, THAT JOHN A. SHELTON AND WIFE MARTHA L. SHELTON DO HEREBY CERTIFY THAT THEY ARE THE OWNERS OF THE PROPERTY SHOWN ON THIS PLAT THAT THEY HEREBY ACKNOWLEDGE THIS PLAT AND ALLOTMENT TO BE THEIR FREE ACT AND DEED AND THAT THEY DO HEREBY DEDICATE TO PUBLIC USE AS STREETS AND ACCESS FOREVER ALL AREAS SO SHOWN OR INDICATED ON SAID PLAT.

John A. Shelton
Martha L. Shelton

NOTARY
MY COMMISSION EXPIRES
January 1, 1980

I, L.B. GRIER CERTIFY THAT THE PLAT ON WHICH THIS CERTIFICATE APPEARS IS IN ALL RESPECTS CORRECT TO THE BEST OF MY KNOWLEDGE AND BELIEF, AND WAS PREPARED FROM AN ACTUAL SURVEY BY ME IN ACCORDANCE WITH G.S. 47-30 AS AMENDED WITH A MAXIMUM ERROR OF CLOSURE OF 1:5000

L.B. Grier

I, WADE A. CAMPBELL A NOTARY IN AND FOR THE STATE OF NORTH CAROLINA IREDELL COUNTY DO HEREBY CERTIFY THAT L.B. GRIER, STATESVILLE NORTH CAROLINA PERSONALLY APPEARED BEFORE ME THIS DAY AND ACKNOWLEDGED THE DUE EXECUTION OF THIS PLAT.

WADE A. CAMPBELL
Wade A. Campbell
MY COMMISSION EXPIRES
6-6-78

PROVIDED THAT THE PLAT IS RECORDED WITHIN SIXTY (60) DAYS OF FINAL APPROVAL IT IS APPROVED BY THE BOARD OF COMMISSIONERS.

DATE (CHAIRMAN OR AGENT) Robert Longworth

PROVIDED THAT THE PLAT IS RECORDED WITHIN SIXTY (60) DAYS OF FINAL APPROVAL, IT IS RECOMMENDED BY THE PLANNING BOARD.

MAY 4, 1976
DATE (CHAIRMAN OR AGENT) Joe L. Bingham Jr. Acting Planning Director

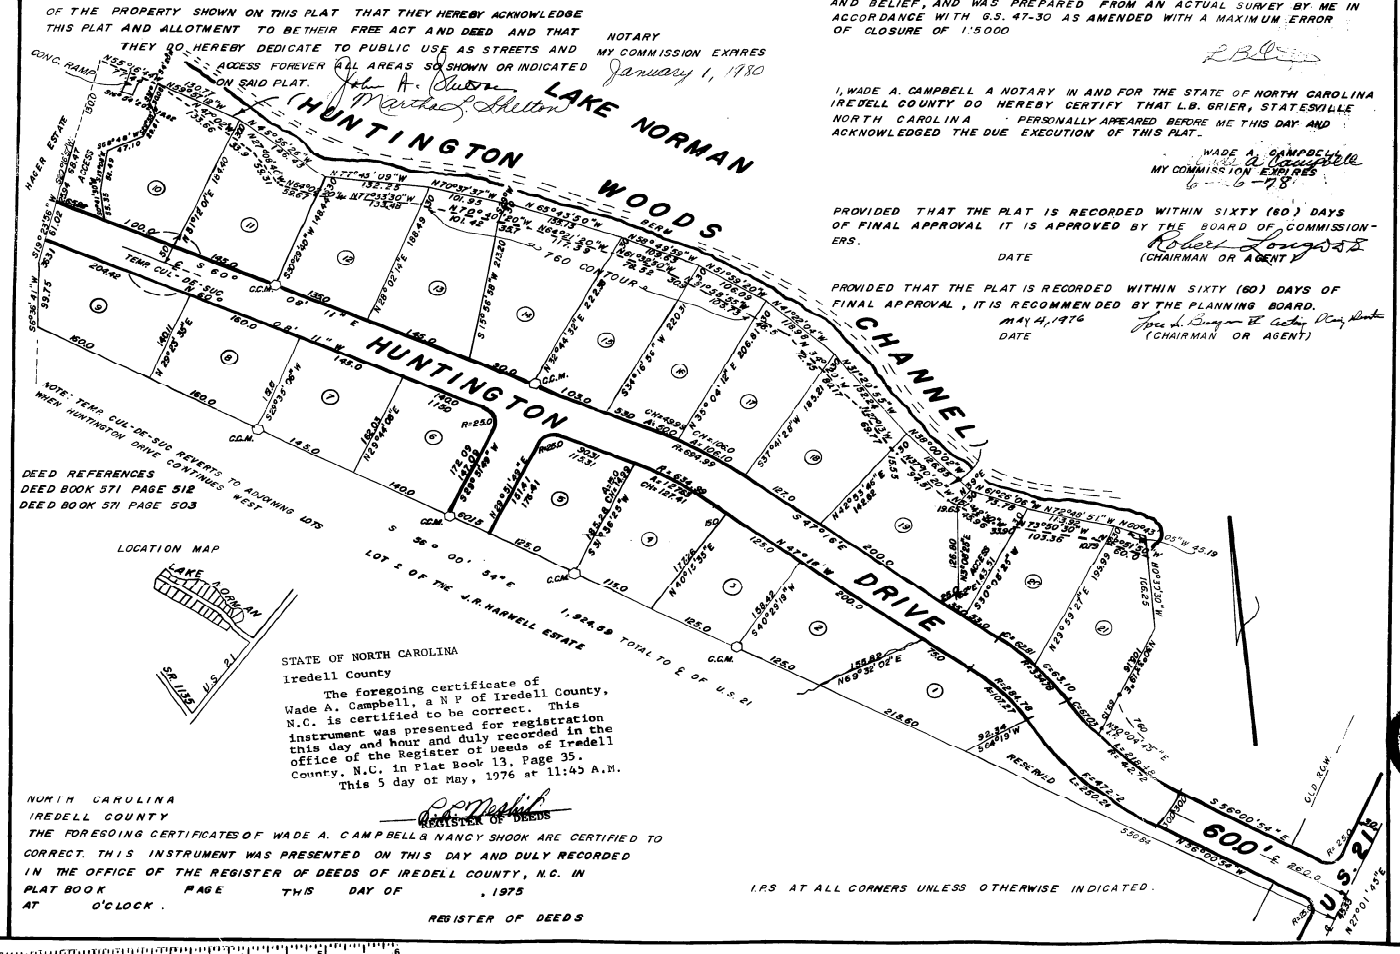

DEED REFERENCES
DEED BOOK 571 PAGE 512
DEED BOOK 571 PAGE 503

LOCATION MAP

STATE OF NORTH CAROLINA
Iredell County

The foregoing certificate of Wade A. Campbell, a N P of Iredell County, N.C. is certified to be correct. This instrument was presented for registration this day and hour and duly recorded in the office of the Register of Deeds of Iredell County, N.C. in Plat Book 13, Page 35.
This 5 day of May, 1976 at 11:45 A.M.

REGISTER OF DEEDS

NORTH CAROLINA
IREDELL COUNTY
THE FOREGOING CERTIFICATES OF WADE A. CAMPBELL & NANCY SHOOK ARE CERTIFIED TO CORRECT. THIS INSTRUMENT WAS PRESENTED ON THIS DAY AND DULY RECORDED IN THE OFFICE OF THE REGISTER OF DEEDS OF IREDELL COUNTY, N.C. IN PLAT BOOK PAGE THIS DAY OF , 1975 AT O'CLOCK.

REGISTER OF DEEDS

16 7/4 X 1

Book 13, Page 35, File Number