Book 27 Page 286

286

VICINITY MAP – NOT TO SCALE

LEGEND

NIP = NEW IRON PIPE
EPK = EXISTING PK NAIL
EIP = EXISTING IRON PIPE
= NOT TO SCALE
℄ = PROPERTY LINE

NOTES:

1) THIS PROPERTY IS LOCATED IN X AND IS NOT IN A SPECIAL FLOOD HAZARD AREA AS TAKEN FROM N.F.I.P. RATE MAPS DATED JANUARY 2, 2004 COMMUNITY PANEL NUMBER 3720462200J.
2) THE SURVEYOR MADE NO ATTEMPT TO DELINEATE OR LOCATE ANY WETLANDS ON THE PROPERTY.
3) THIS MAP DOES NOT REPRESENT A SUBDIVISION OF LAND. IT IS FOR THE PURPOSE OF ESTABLISHING A CONSERVATION EASEMENT ONLY.
4) PROPERTY LINES SHOWN AS DASHED REPRESENT LINES NOT SURVEYED.
5) NO N.C.G.S. HORIZONTAL CONTROL MONUMENTS ARE FOUND WITHIN 2000' OF THE PROPOSED CONSERVATION EASEMENT.

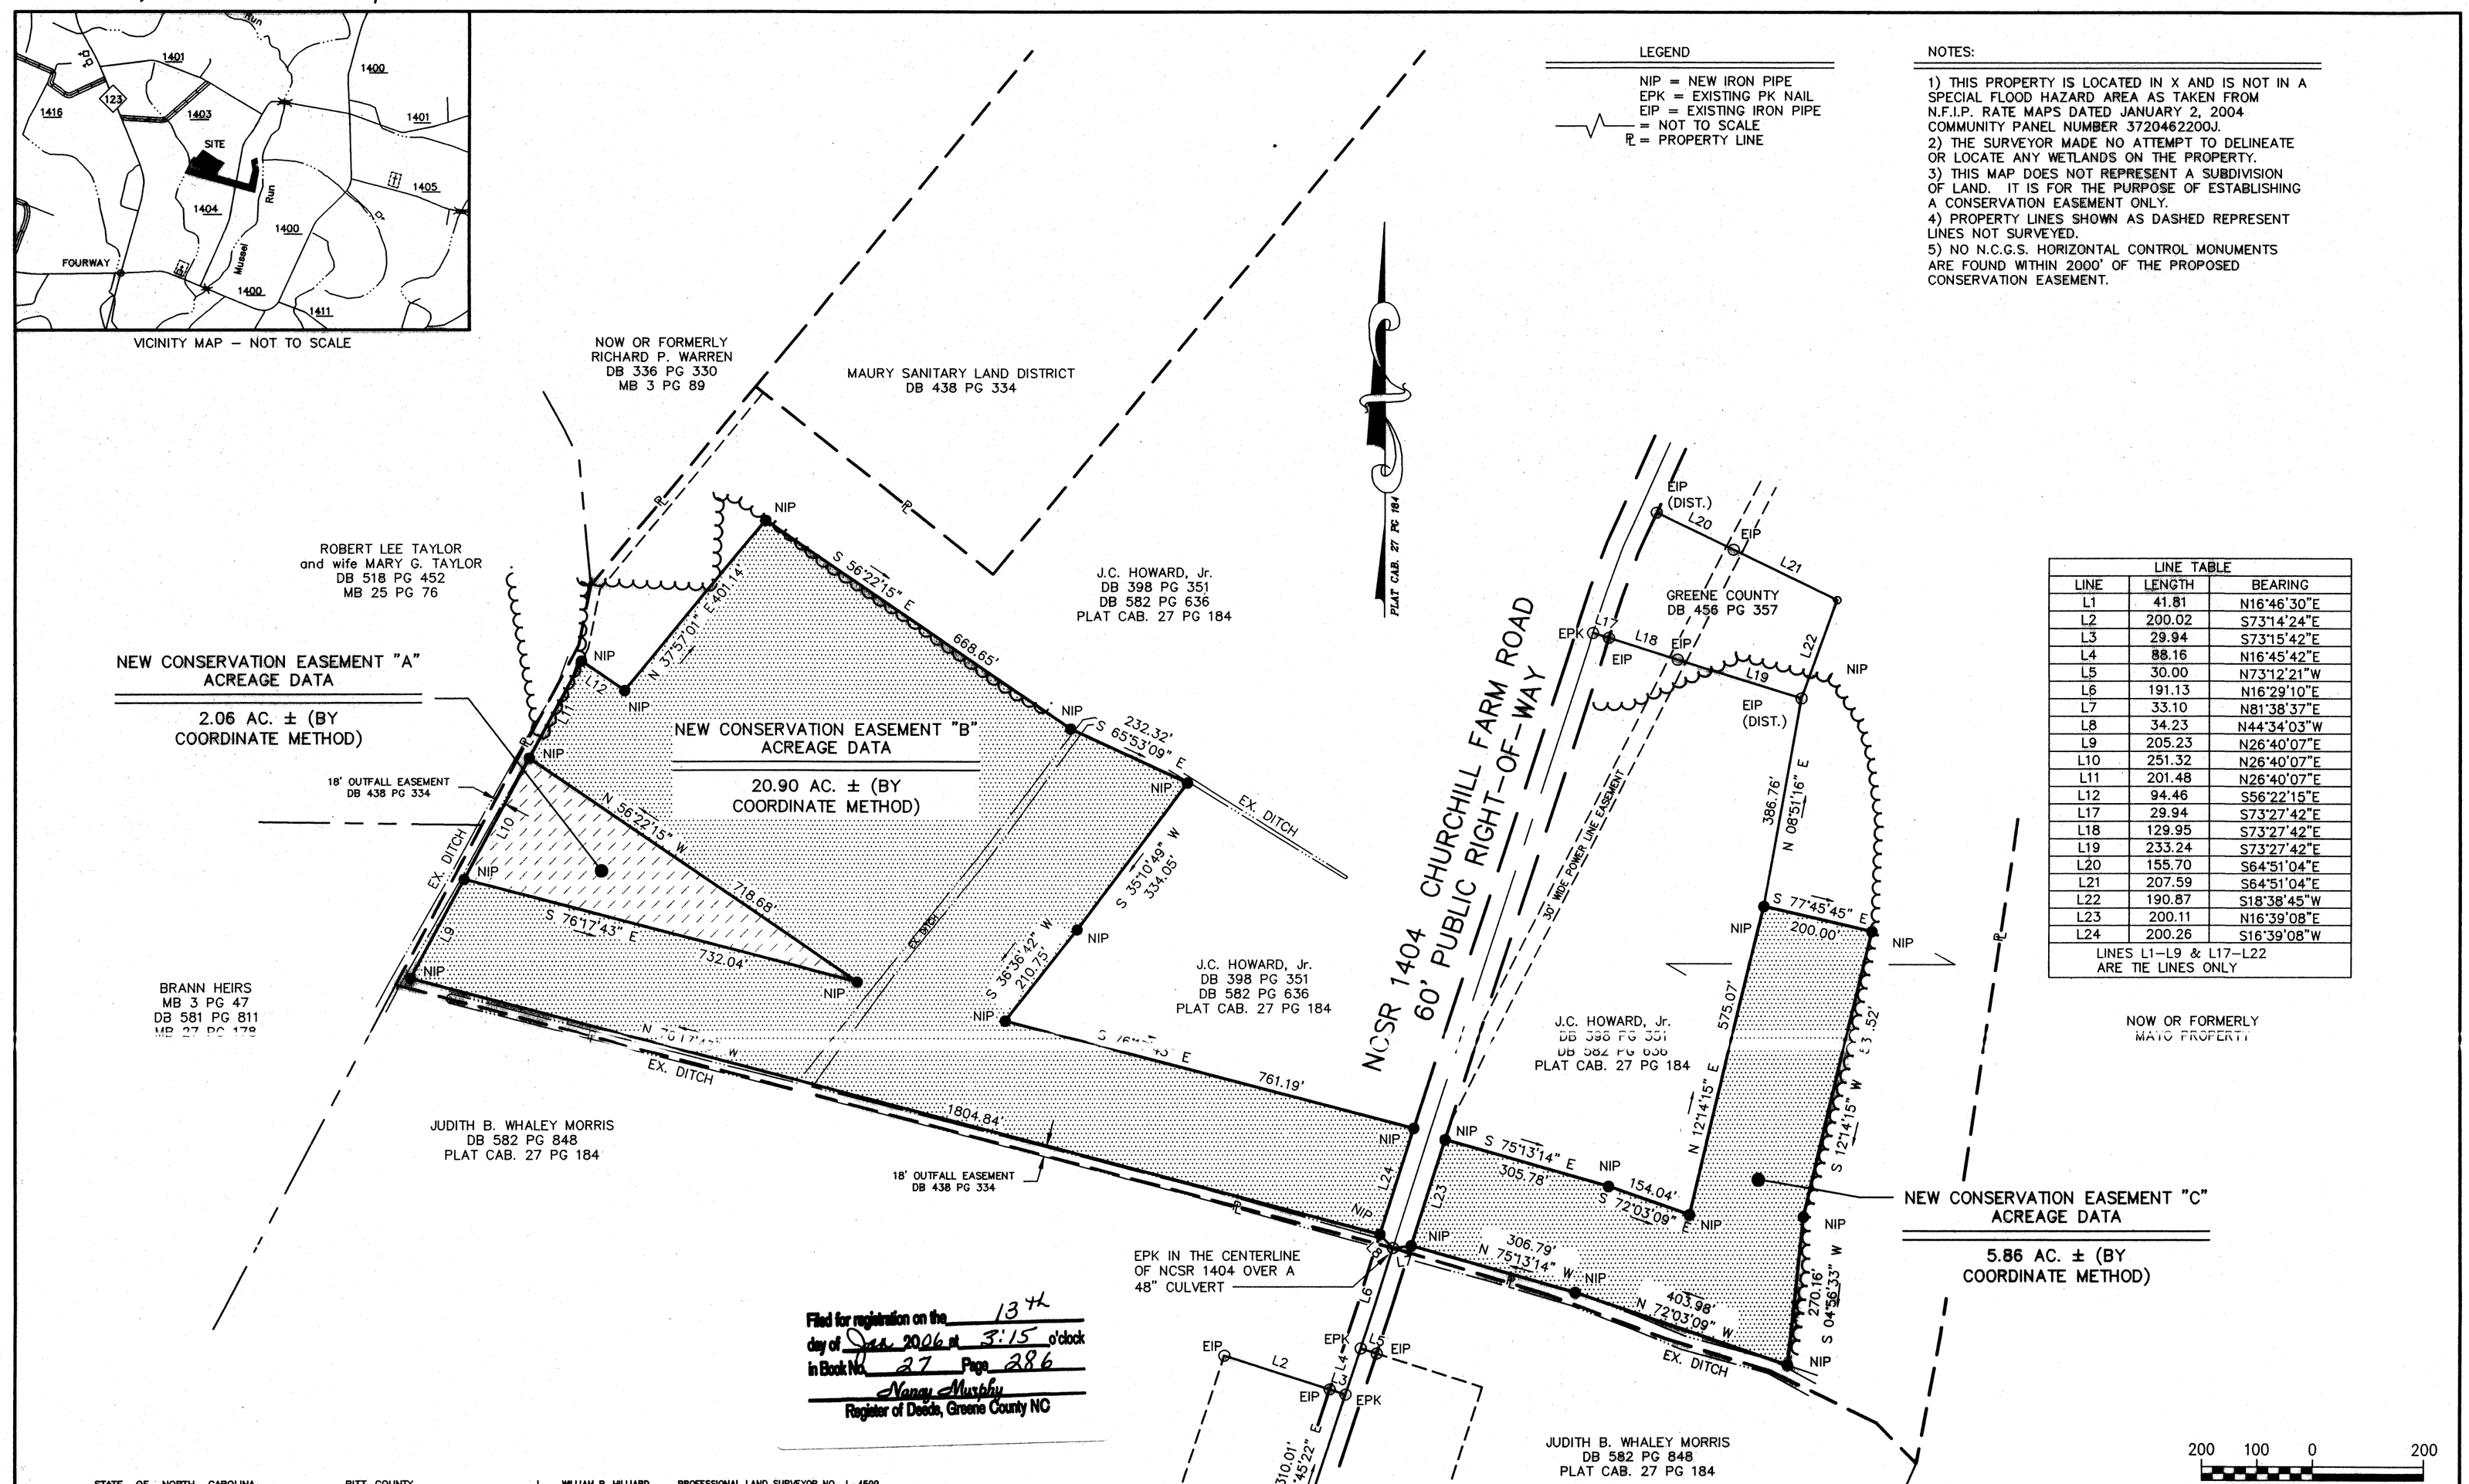

LINE TABLE		
LINE	LENGTH	BEARING
L1	41.81	N16°46'30"E
L2	200.02	S73°14'24"E
L3	29.94	S73°15'42"E
L4	88.16	N16°45'42"E
L5	30.00	N73°12'21"W
L6	191.13	N16°29'10"E
L7	33.10	N81°38'37"E
L8	34.23	N44°34'03"W
L9	205.23	N26°40'07"E
L10	251.32	N26°40'07"E
L11	201.48	N26°40'07"E
L12	94.46	S56°22'15"E
L17	29.94	S73°27'42"E
L18	129.95	S73°27'42"E
L19	233.24	S73°27'42"E
L20	155.70	S64°51'04"E
L21	207.59	S64°51'04"E
L22	190.87	S18°38'45"W
L23	200.11	N16°39'08"E
L24	200.26	S16°39'08"W
LINES L1–L9 & L17–L22 ARE TIE LINES ONLY		

Filed for registration on the 13th day of Jan 2006 at 3:15 o'clock in Book No. 27 Page 286
Nancy Murphy
Register of Deeds, Greene County NC

STATE OF NORTH CAROLINA PITT COUNTY

I, WILLIAM B. HILLIARD, CERTIFY THAT THIS PLAT WAS DRAWN UNDER MY SUPERVISION FROM AN ACTUAL SURVEY MADE UNDER MY SUPERVISION; (DEED DESCRIPTION RECORDED IN BOOK — PAGE —). THAT THE BOUNDARIES NOT SURVEYED ARE CLEARLY INDICATED AS DRAWN FROM INFORMATION FOUND IN BOOK — PAGE —; THAT THE RATIO OF PRECISION AS CALCULATED IS 1:10,000+; THAT THIS PLAT WAS PREPARED IN ACCORDANCE WITH G.S. 47-30 AS AMENDED. WITNESS MY ORIGINAL SIGNATURE, LICENSE NUMBER AND SEAL THIS 29th DAY OF SEPTEMBER, 2005.

NORTH CAROLINA PROFESSIONAL SEAL L-4509 LAND SURVEYOR WILLIAM B. HILLIARD

William B. Hilliard
L – 4509

I, Karen Mulcahy, REVIEW OFFICER OF GREENE COUNTY, CERTIFY THAT THE MAP OR PLAT TO WHICH THIS CERTIFICATION IS AFFIXED MEETS ALL STATUTORY REQUIREMENTS FOR RECORDING.

Karen Mulcahy
REVIEW OFFICER

1-13-06
DATE

I, WILLIAM B. HILLIARD, PROFESSIONAL LAND SURVEYOR NO. L-4509, CERTIFY TO ONE OR MORE OF THE FOLLOWING AS INDICATED THUS, ☒ OR ☑:

☐ A. THAT THIS PLAT IS OF A SURVEY THAT CREATES A SUBDIVISION OF LAND WITHIN THE AREA OF A COUNTY OR MUNICIPALITY THAT HAS AN ORDINANCE THAT REGULATES PARCELS OF LAND;

☐ B. THAT THIS PLAT IS OF A SURVEY THAT IS LOCATED IN SUCH PORTION OF A COUNTY OR MUNICIPALITY THAT IS UNREGULATED AS TO AN ORDINANCE THAT REGULATES PARCELS OF LAND;

☐ C. ANY OF THE FOLLOWING:
1. THAT THE SURVEY IS OF AN EXISTING PARCEL OR PARCELS OF LAND AND DOES NOT CREATE A NEW STREET OR CHANGE AN EXISTING STREET;
2. THAT THE SURVEY IS OF AN EXISTING BUILDING OR OTHER STRUCTURE, OR NATURAL FEATURE, SUCH AS A WATERCOURSE; OR
3. THAT THE SURVEY IS A CONTROL SURVEY.

☒ D. THAT THIS PLAT IS OF A SURVEY OF ANOTHER CATEGORY, SUCH AS THE RECOMBINATION OF EXISTING PARCELS, A COURT-ORDERED SURVEY OR OTHER EXCEPTION TO THE DEFINITION OF SUBDIVISION;

☐ E. THAT THE INFORMATION AVAILABLE TO THIS SURVEYOR IS SUCH THAT I AM UNABLE TO MAKE A DETERMINATION TO THE BEST OF MY PROFESSIONAL ABILITY AS TO PROVISIONS CONTAINED IN (A) THROUGH (D) ABOVE.

William B. Hilliard 1/13/06
SURVEYOR DATE

REVISION	DATE	INIT.
REVISED ROAD NUMBER	10/11/05	WBH
REVISED CONSERVATION DIMENSIONS/SIZE	11/03/05	WBH
REVISED CONSERVATION DIMENSIONS/SIZE	01/11/06	WBH

CONSERVATION EASEMENT SURVEY FOR THE STATE OF NORTH CAROLINA ECOSYSTEM ENHANCEMENT PROGRAM HOWARD FARM SITE

ORMONDS TOWNSHIP
GREENE COUNTY

SEPTEMBER 29, 2005
NORTH CAROLINA

THE EAST GROUP
• Engineering • Architecture • Surveying • Technology
324 S. EVANS ST. • BOX 7305
GREENVILLE, NC 27834
252-758-3746

DRAWN BY: WBH	PROJECT NO.: 20050227
SURVEYED BY: GFT/AJH	DATE: 09/29/05
SCALE: 1" = 200'	DRAWING NAME: howard.dwg

THIS DRAWING IS THE PROPERTY OF THE EAST GROUP, P.A. ANY USE, REUSE, REPRODUCTION, DISPLAY OR SALE OF THIS DRAWING WITHOUT WRITTEN CONSENT OF THE EAST GROUP, P.A. IS STRICTLY PROHIBITED.

1-13-06 - 3:15 pm