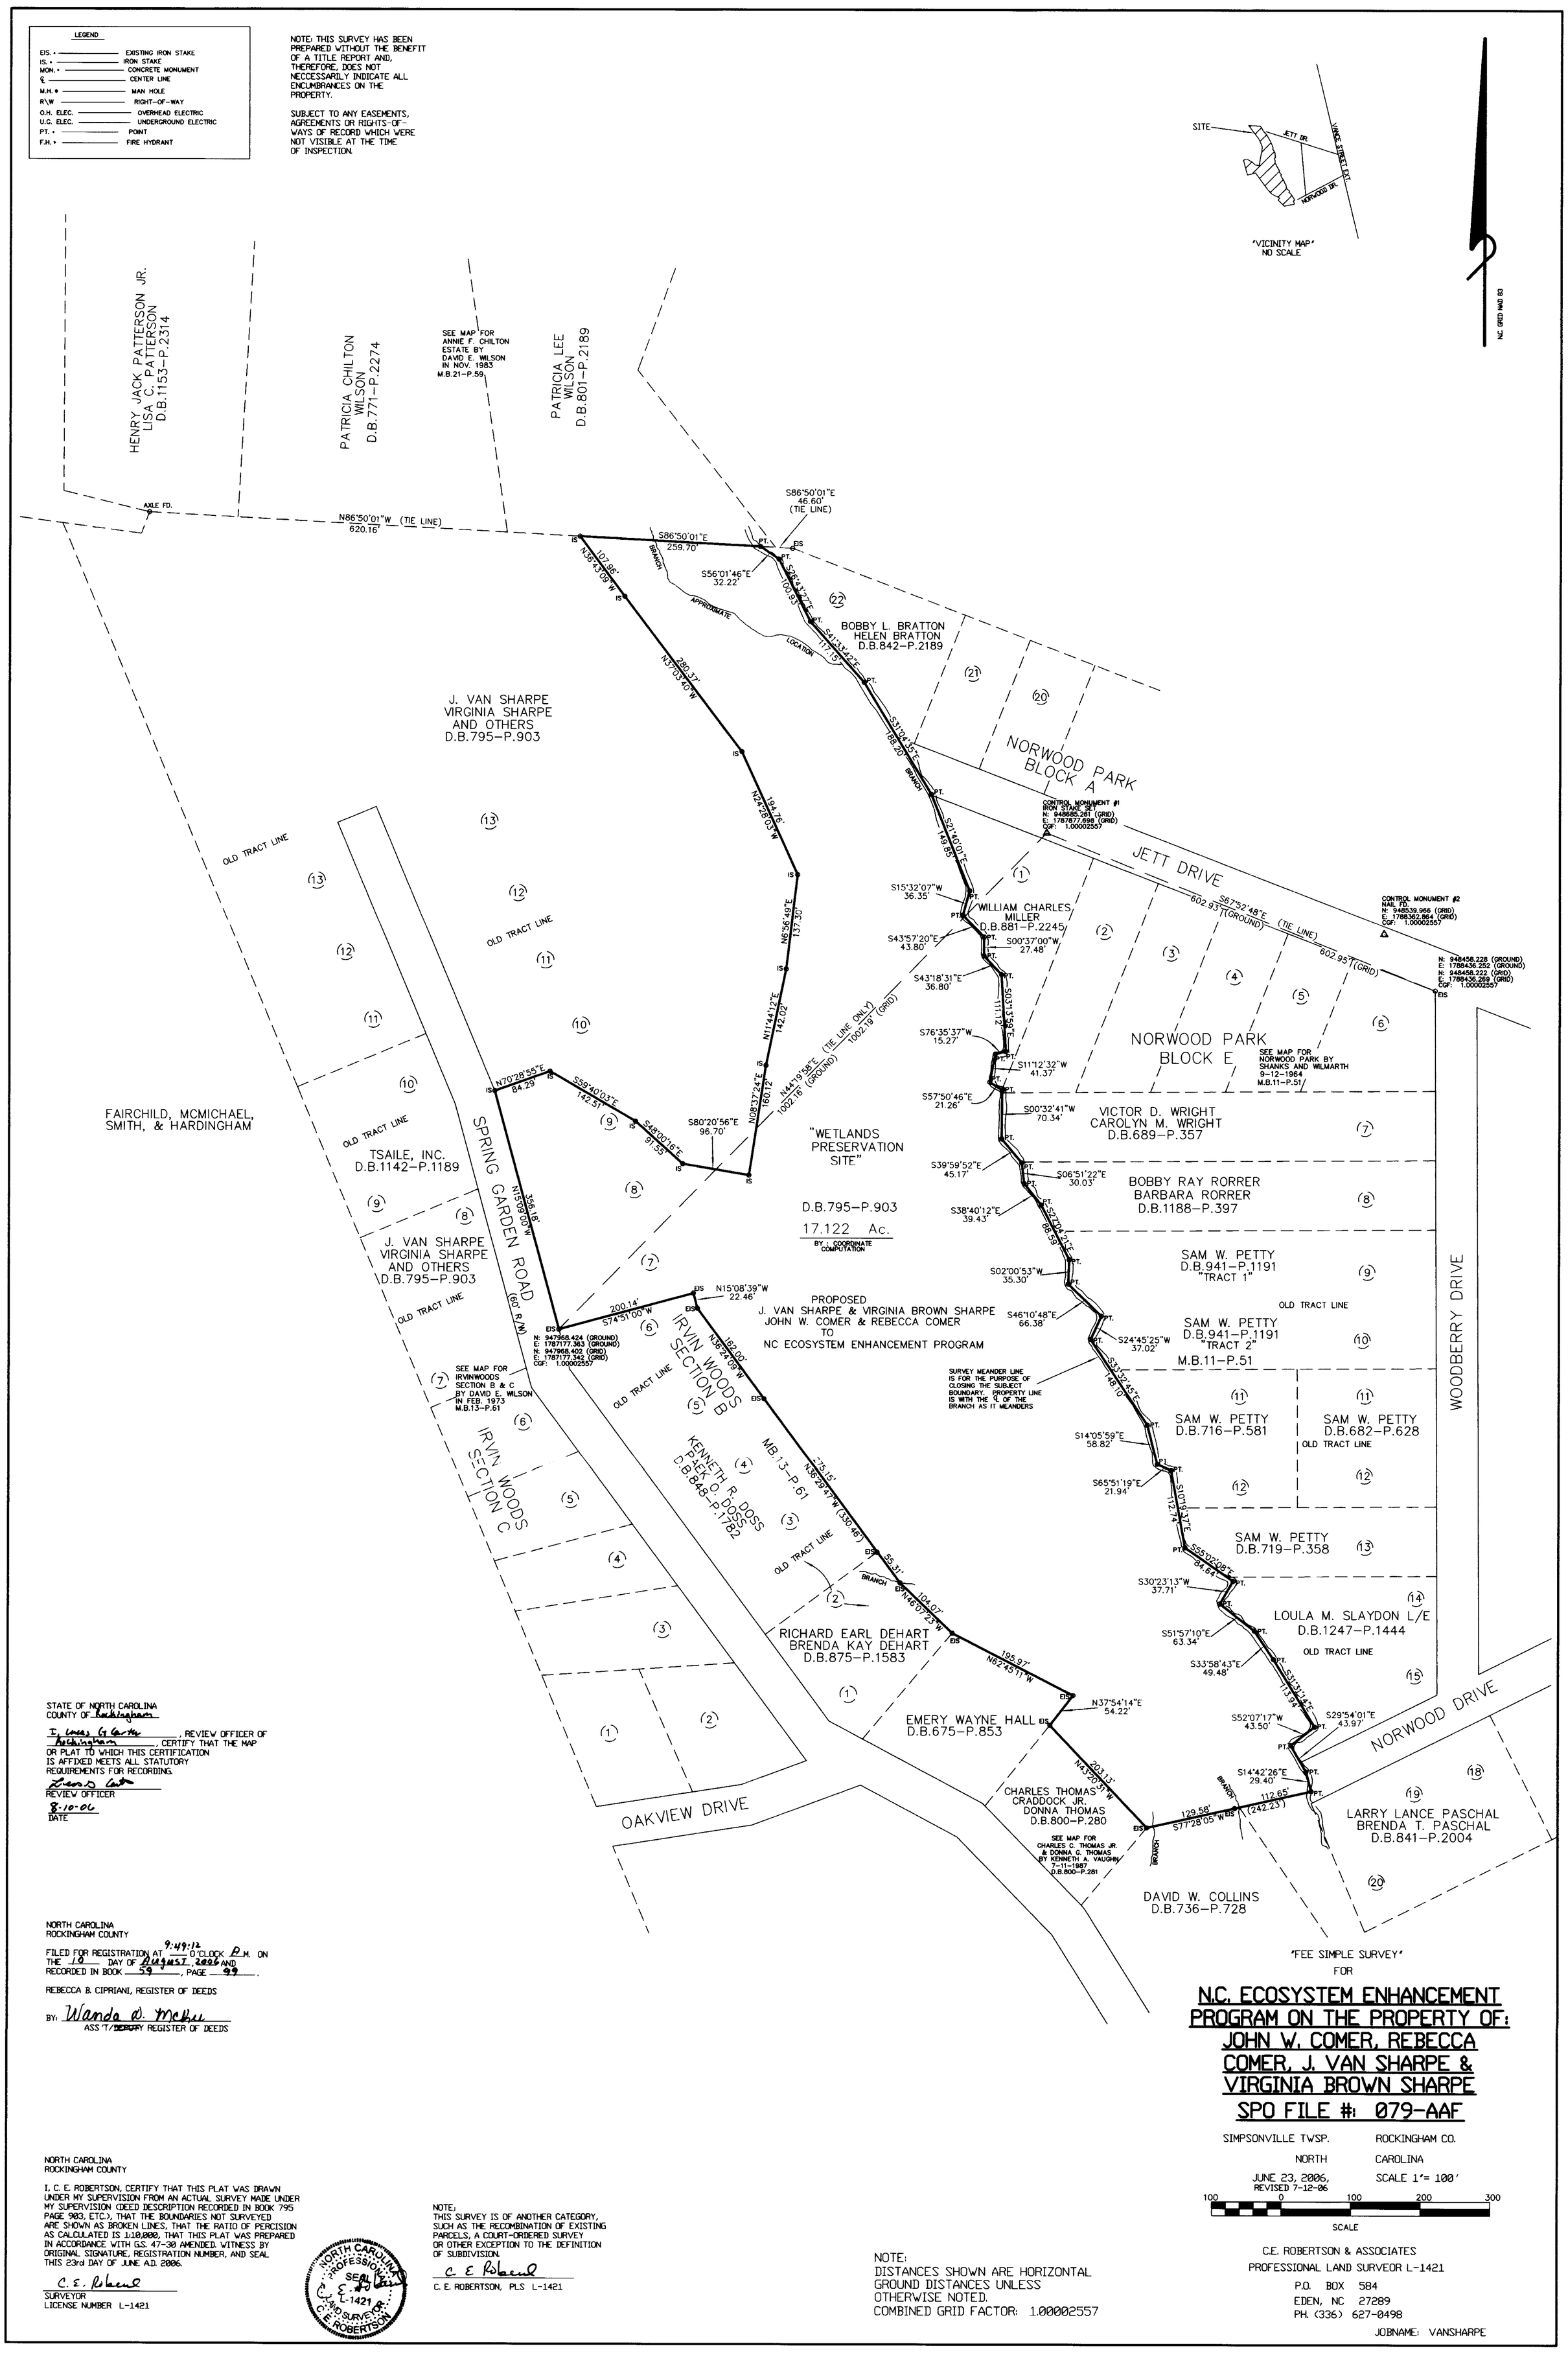

STATE OF NORTH CAROLINA
COUNTY OF Rockingham

I, Lucas G Gerdes, REVIEW OFFICER OF Rockingham, CERTIFY THAT THE MAP OR PLAT TO WHICH THIS CERTIFICATION IS AFFIXED MEETS ALL STATUTORY REQUIREMENTS FOR RECORDING.

REVIEW OFFICER

8-10-06
DATE

NORTH CAROLINA
ROCKINGHAM COUNTY

FILED FOR REGISTRATION AT 9:49:12 O'CLOCK A.M. ON THE 10 DAY OF August, 2006 AND RECORDED IN BOOK 59, PAGE 99.

REBECCA B. CIPRIANI, REGISTER OF DEEDS

BY: Wanda D. McNeil
ASS'T/~~DEPUTY~~ REGISTER OF DEEDS

NORTH CAROLINA
ROCKINGHAM COUNTY

I, C. E. ROBERTSON, CERTIFY THAT THIS PLAT WAS DRAWN UNDER MY SUPERVISION FROM AN ACTUAL SURVEY MADE UNDER MY SUPERVISION (DEED DESCRIPTION RECORDED IN BOOK 795 PAGE 903, ETC.), THAT THE BOUNDARIES NOT SURVEYED ARE SHOWN AS BROKEN LINES, THAT THE RATIO OF PERCISION AS CALCULATED IS 1:10,000, THAT THIS PLAT WAS PREPARED IN ACCORDANCE WITH G.S. 47-30 AMENDED. WITNESS BY ORIGINAL SIGNATURE, REGISTRATION NUMBER, AND SEAL THIS 23rd DAY OF JUNE A.D. 2006.

C. E. Robertson
SURVEYOR
LICENSE NUMBER L-1421

NORTH CAROLINA PROFESSIONAL SEAL L-1421 LAND SURVEYOR C. E. ROBERTSON

NOTE;
THIS SURVEY IS OF ANOTHER CATEGORY, SUCH AS THE RECOMBINATION OF EXISTING PARCELS, A COURT-ORDERED SURVEY OR OTHER EXCEPTION TO THE DEFINITION OF SUBDIVISION.

C. E. Robertson
C. E. ROBERTSON, PLS L-1421

NOTE:
DISTANCES SHOWN ARE HORIZONTAL GROUND DISTANCES UNLESS OTHERWISE NOTED.
COMBINED GRID FACTOR: 1.00002557

"FEE SIMPLE SURVEY"
FOR

N.C. ECOSYSTEM ENHANCEMENT PROGRAM ON THE PROPERTY OF: JOHN W. COMER, REBECCA COMER, J. VAN SHARPE & VIRGINIA BROWN SHARPE

SPO FILE #: 079-AAF

SIMPSONVILLE TWSP. ROCKINGHAM CO.
NORTH CAROLINA
JUNE 23, 2006, REVISED 7-12-06
SCALE 1"= 100'

100 0 100 200 300
SCALE

C.E. ROBERTSON & ASSOCIATES
PROFESSIONAL LAND SURVEOR L-1421
P.O. BOX 584
EDEN, NC 27289
PH. (336) 627-0498

JOBNAME: VANSHARPE

59-99