BOOK 34 PAGE 160

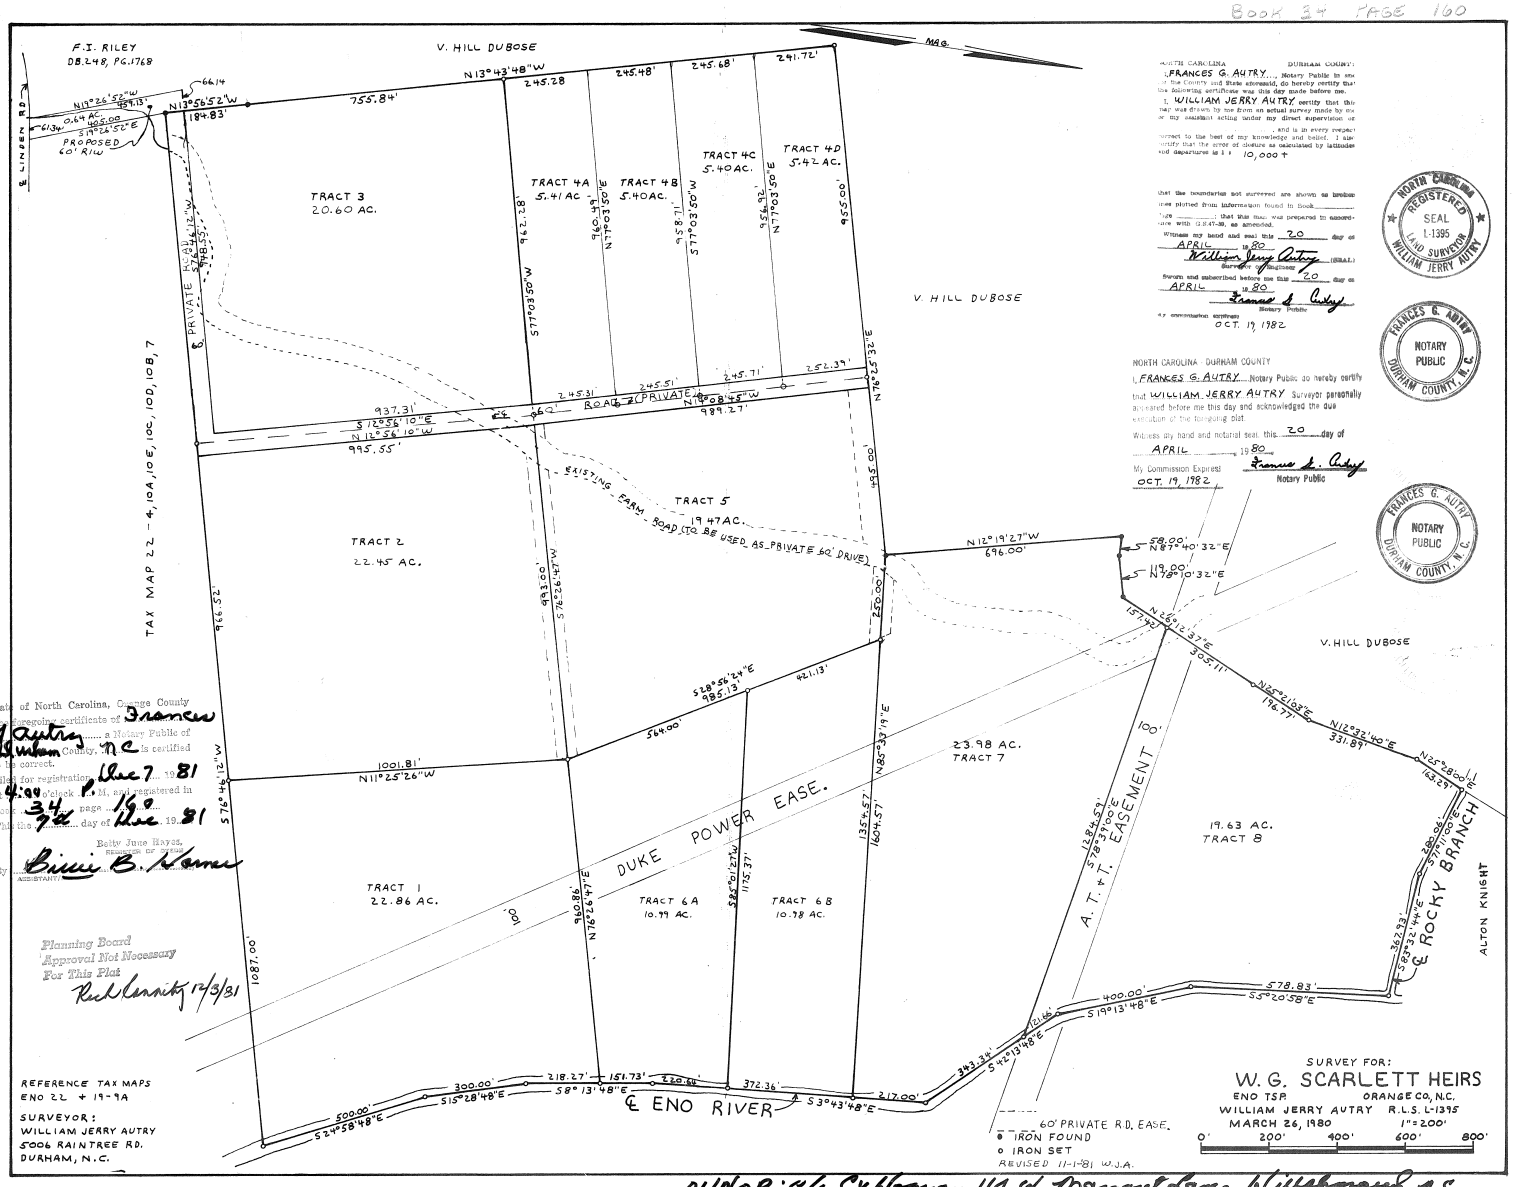


NORTH CAROLINA DURHAM COUNTY:

I, FRANCES G. AUTRY, Notary Public in and for the County and State aforesaid, do hereby certify that the following certificate was this day made before me.

I, WILLIAM JERRY AUTRY certify that this map was drawn by me from an actual survey made by me or my assistant acting under my direct supervision or under my supervision; and is in every respect correct to the best of my knowledge and belief. I also certify that the error of closure as calculated by latitudes and departures is 1 : 10,000 +

that the boundaries not surveyed are shown as broken lines plotted from information found in Book _____ Page _____; that this map was prepared in accordance with G.S.47-30, as amended.

Witness my hand and seal this 20 day of APRIL 1980

William Jerry Autry (SEAL.)
Surveyor Professional

Sworn and subscribed before me this 20 day of APRIL 1980

Frances G. Autry
Notary Public

My commission expires OCT. 19, 1982

NORTH CAROLINA REGISTERED SEAL L-1395 LAND SURVEYOR WILLIAM JERRY AUTRY

FRANCES G. AUTRY NOTARY PUBLIC DURHAM COUNTY, N.C.

NORTH CAROLINA - DURHAM COUNTY

I, FRANCES G. AUTRY, Notary Public do hereby certify that WILLIAM JERRY AUTRY Surveyor personally appeared before me this day and acknowledged the due execution of the foregoing plat.

Witness my hand and notarial seal, this 20 day of APRIL 1980

My Commission Expires OCT. 19, 1982

Frances G. Autry
Notary Public

FRANCES G. AUTRY NOTARY PUBLIC DURHAM COUNTY, N.C.

State of North Carolina, Orange County

The foregoing certificate of Frances G. Autry, a Notary Public of Durham County, N.C. is certified to be correct.

Filed for registration Dec 7 1981 at 4:00 o'clock P. M. and registered in book 34 page 160

This the 7th day of Dec 1981

Betty June Hayes, REGISTER OF DEEDS

By Bessie B. Farmer, ASSISTANT

Planning Board Approval Not Necessary For This Plat
Rick Lemnitz 12/3/81

REFERENCE TAX MAPS
ENO 22 + 19-9A

SURVEYOR:
WILLIAM JERRY AUTRY
5006 RAINTREE RD.
DURHAM, N.C.

SURVEY FOR:
W. G. SCARLETT HEIRS
ENO TSP. ORANGE Co, N.C.
WILLIAM JERRY AUTRY R.L.S. L-1395
MARCH 26, 1980 1"=200'
0' 200' 400' 600' 800'

OWNER: c/o Cy Hogue, 115 W. Margaret Lane, Hillsborough, N.C. 27278

34/160

19611207000083010