Plat Cabinet L Slide 98-E INDEXED

E-98 7

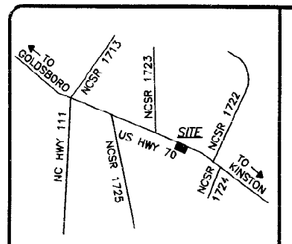

VICINITY MAP (NTS)

DEED REFERENCE(S):

BEING A PORTION OF THE THIRD TRACT RECORDED IN D.B. 986, PG. 739 OF THE WAYNE COUNTY REGISTRY.

MAP REFERENCE(S):

BEING A PORTION OF LOT 10 RECORDED IN P.C. A, SL. 48-AB OF THE WAYNE COUNTY REGISTRY.

NC GRID NAD '83

A PORTION OF THIS AREA REPRESENTED BY THIS PLAT IS LOCATED IN A FLOOD HAZARD BOUNDARY ACCORDING TO FEMA MAP NUMBER(S) 370254 0075 D ZONE(S): X, AE DATED: MARCH 16, 1998.

ACREAGE DATA:
1.87 ACRES± EXCLUDING U.S. HWY. 70 R/W BY COMPUTER

LEGEND:

EIS	– Existing Iron Stake
EIP	– Existing Iron Pipe
NMC	– Non Monumented Corner
ECM	– Existing Concrete Monument
R/W	– Right-Of-Way
B/C	– Back-Of-Curb
UP	– Utility Pole
MBL	– Minimum Building Line
EOP	– Edge Of Pavement
N/F	– Now or Formerly
ECRM	– Existing Concrete R/W Monument
CH	– Chord
EPK	– Existing PK Nail
PKS	– PK Nail Set
IPS	– Iron Pipe Set (1" O.D.)
ECM	– Existing Concrete Monument
ERRS	– Existing Railroad Spike
CC	– Control Corner
D.B.	– Deed Book
PG.	– Page
NCDOT	– North Carolina Department of Transportation
CMU	– Concrete Masonry Unit
NCSR	– North Carolina Secondary Road
HWY	– Highway
R	– Radius
BRG.	– Bearing
* UP	Utility Pole
FEMA	Federal Emergency Management Agency
℄	Center Line
•	Non Monumented Corner
	Area 1 (Riparian Rule)
	Area 2 (Ripararian Rule)

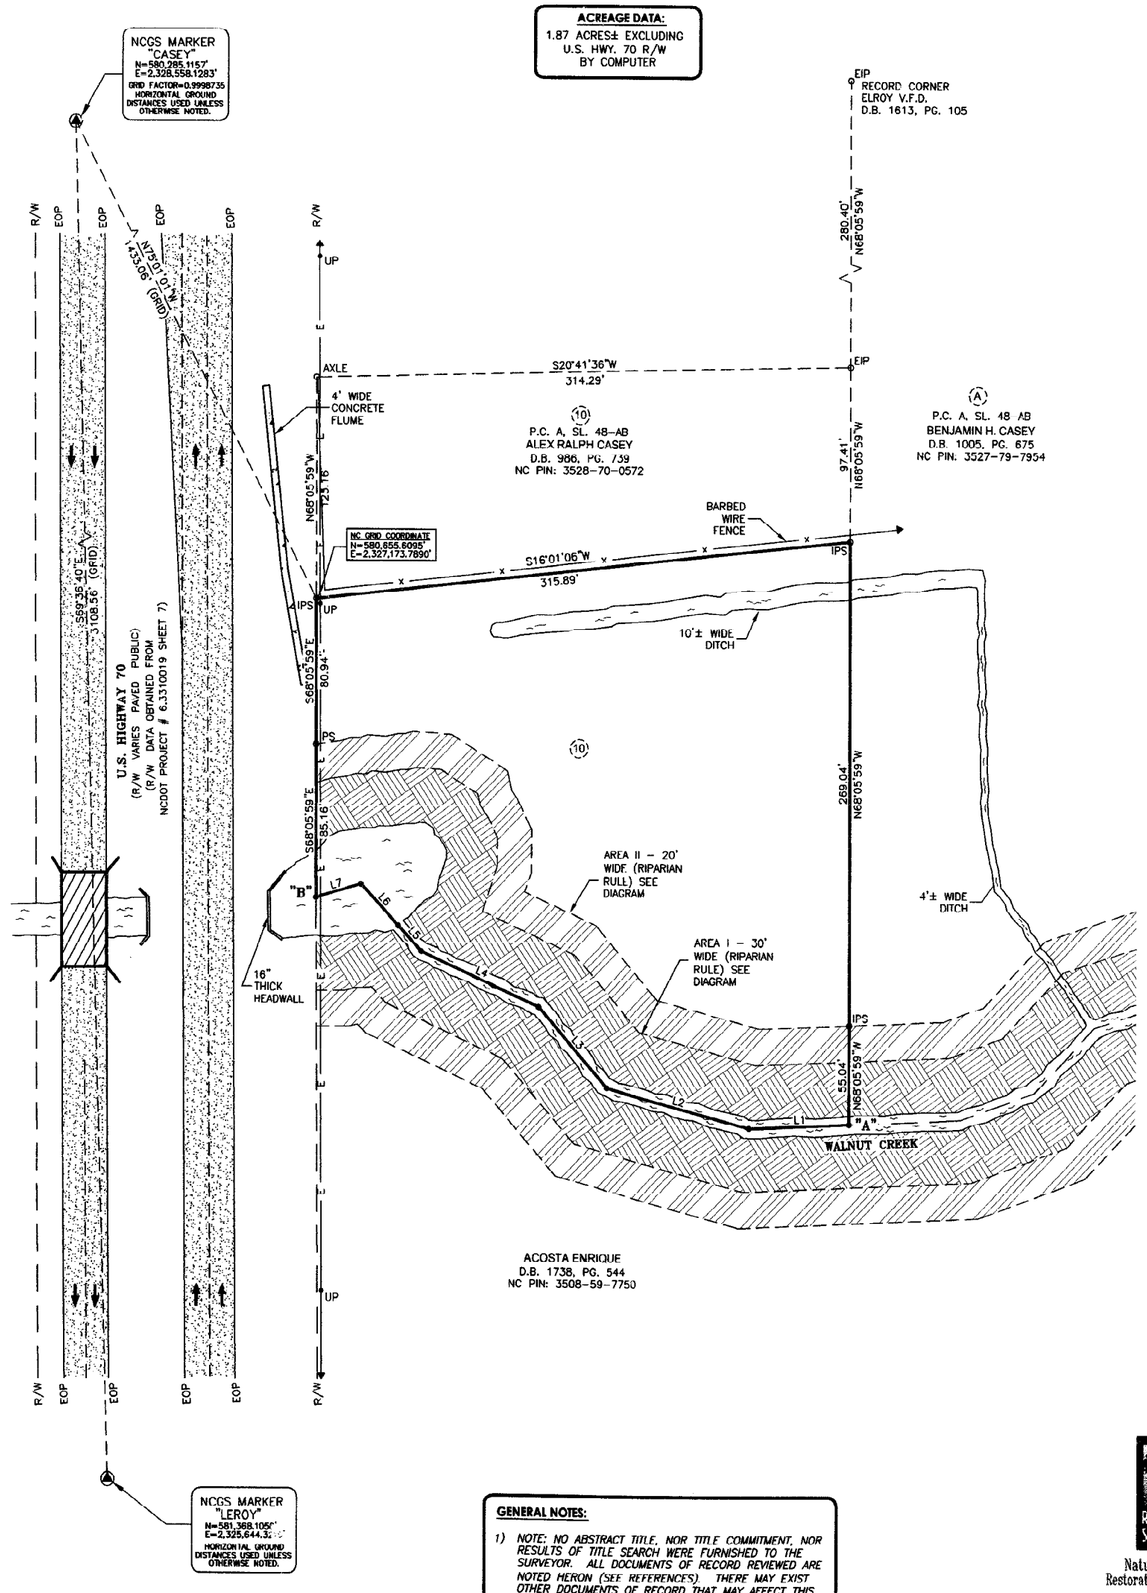

RIPRARIAN AREA DIAGRAM:

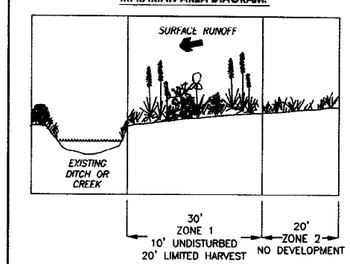

ZONE 1

A.) CURRENTLY CONSISTS OF GRASSLAND.

B.) NATURAL REGENERATION OF FOREST VEGETATION AND PLANTING OF VEGETATION TO ENHANCE THE RIPARIAN AREA IF DISTURBANCE IS MINIMIZED. ANY PLANTINGS SHOULD CONSISTS OF LOCALLY NATIVE TREES AND SHRUBS.

ZONE 2

A.) CURRENTLY CONSISTS OF GRASSLAND.

B.) (NOTE: NO PLACEMENT OF FILL OR LAND DISTURBING ACTIVITY IS ALLOWED.)

COURSES FROM "A" TO "B" ALONG CENTER LINE OF WALNUT CREEK

LINE	LENGTH	BEARING
L1	59.31'	N19°51'24"E
L2	86.50'	N36°39'11"E
L3	60.22'	N70°16'41"E
L4	76.12'	N45°50'55"E
L5	19.59'	N68°29'45"E
L6	31.72'	N68°29'45"E
L7	27.53'	N06°05'16"E

STATE OF NORTH CAROLINA
COUNTY OF WAYNE

Filed for registration at 2:14:40 P.M. January 8, 2003, ~~2000~~ in the Register of Deeds Office. Recorded in P.C. _____, SL. _____.

Deborah C. Lane
Register of Deeds

By Jean Dunlap, Deputy

STATE OF NORTH CAROLINA
COUNTY OF WAYNE

I, Connie R. Price, Review Officer of Wayne County, certify that the map or plat to which this certification is affixed meets all statutory requirements for recording.

1/6/03
Date

Review Officer

CERTIFICATE OF OWNERSHIP & DEDICATION

We (I) hereby certify that we are (I am) the owner of the property shown and described hereon which was conveyed to us (me) by deed recorded in SEE REFERENCES, and that we (I) hereby adopt this plan of subdivision with our (my) free consent. Further, we (I) certify that the land as shown hereon is within the subdivision regulations jurisdiction of Wayne County.

12-27-02 Alex Ralph Casey Sr.
Date Owner

Surveyor's disclaimer: No attempt was made to locate any cemeteries, wetlands, hazardous material sites, underground utilities or any other features above, or below ground other than those shown.

I certify that the survey creates a subdivsion of land within the area of a county or municipality that has an ordinance that regulates parcels of land.

I JOHN A. RUDOLPH, certify that this plat was drawn under my supervision from (an actual survey made under my supervision) (deed description recorded in Book SEE, Page REFS., etc.) (other); that the ratio of precision as calculated by latitudes and departures is 1/10,000+; that the boundaries not surveyed are shown as broken lines plotted from information found in Book ---, Page ---; that this plat was prepared in accordance with G.S. 47-30 as amended. Witness my original signature, registration number, and seal this 11th day of December, A.D. 2002.

SEAL OR STAMP

NORTH CAROLINA PROFESSIONAL SEAL L-4194 LAND SURVEYOR JOHN A. RUDOLPH

Surveyor L-4194
12/11/02

GENERAL NOTES:

1) *NOTE: NO ABSTRACT TITLE, NOR TITLE COMMITMENT, NOR RESULTS OF TITLE SEARCH WERE FURNISHED TO THE SURVEYOR. ALL DOCUMENTS OF RECORD REVIEWED ARE NOTED HERON (SEE REFERENCES). THERE MAY EXIST OTHER DOCUMENTS OF RECORD THAT MAY AFFECT THIS SURVEYED PARCEL.*

2) *PROPERTY IS CURRENTLY UNZONED.*

DRAWN BY:	FGR
DATE:	12/11/02
DWG. NO.:	ESC343(1)MR02
SURVEYED BY:	J.A.R.

K2 DESIGN GROUP, P.A.
5758 U.S. Hwy. 70 East
Goldsboro, NC 27534
TEL: (919) 751-0075
FAX: (919) 751-9004
email: k2design@icomnet.com

OWNER(S):
ALEX RALPH CASEY
316 CASEY DAIRY RD.
GOLDSBORO, NC 27534
(919) 778-0472

RESTORATION SYSTEMS, LLC
Natural Resources Restoration & Conservation

SURVEY FOR
RESTORATION SYSTEMS, LLC

NEW HOPE TOWNSHIP WAYNE COUNTY NORTH CAROLINA
60 30 0 60 120 180
GRAPHIC SCALE 1" = 60'

COPYRIGHT © 2002 K2 Design Group, P.A.

2:14:40 P.M. 21.00