LEGEND

EIS. +	EXISTING IRON STAKE
IS. +	IRON STAKE
MON.+	CONCRETE MONUMENT
℄	CENTER LINE
MH.+	MAN HOLE
R/W	RIGHT-OF-WAY
OH. ELEC	OVERHEAD ELECTRIC
U.G. ELEC	UNDERGROUND ELECTRIC
PT.+	POINT
F.H.+	FIRE HYDRANT

NOTE: THIS SURVEY HAS BEEN PREPARED WITHOUT THE BENEFIT OF A TITLE REPORT AND, THEREFORE, DOES NOT NECCESSARILY INDICATE ALL EXCUMBRANCES ON THE PROPERTY.

SUBJECT TO ANY EASEMENTS, AGREEMENTS OR RIGHTS-OF-WAYS OF RECORD WHICH WERE NOT VISIBLE AT THE TIME OF INSPECTION.

NORTH CAROLINA
ROCKINGHAM COUNTY

FILED FOR REGISTRATION AT 9:58 O'CLOCK A.M. ON THE 10 DAY OF JUNE, 2005 AND RECORDED IN BOOK 56, PAGE 79.

REBECCA B. CIPRIANI, REGISTER OF DEEDS

BY: Wanda A. McKee
ASS'T/DEPUTY REGISTER OF DEEDS

STATE OF NORTH CAROLINA
COUNTY OF Rockingham
I, Frankie G. Degaux, REVIEW OFFICER OF Rockingham County, CERTIFY THAT THE MAP OR PLAT TO WHICH THIS CERTIFICATION IS AFFIXED MEETS ALL STATUTORY REQUIREMENTS FOR RECORDING.

Frankie G. Degaux
REVIEW OFFICER

6-10-2005
DATE

NOTE:
THIS SURVEY IS OF ANOTHER CATEGORY, SUCH AS THE RECOMBINATION OF EXISTING PARCELS, A COURT-ORDERED SURVEY, OR OTHER EXCEPTION TO THE DEFINITION OF SUBDIVISION.

C. E. Robertson
C. E. ROBERTSON, PLS L-1421

NORTH CAROLINA
ROCKINGHAM COUNTY

I, C.E. ROBERTSON, CERTIFY THAT THIS PLAT WAS DRAWN UNDER MY SUPERVISION FROM AN ACTUAL SURVEY MADE UNDER MY SUPERVISION (DEED DESCRIPTION RECORDED IN BOOK 1104 PAGE554 & BOOK 1232, PAGE 697 , ETC), THAT THE BOUNDARIES NOT SURVEYED ARE SHOWN AS BROKEN LINES, THAT THE RATIO OF PERCISION AS CALCULATED IS 1: 10,000, THAT THIS PLAT WAS PREPARED IN ACCORDANCE WITH G.S. 47-30 AMENDED. WITNESS MY ORIGINAL SIGNATURE, REGISTRATION NUMBER, AND SEAL THIS 3rd DAY OF MAY A.D. 2005.

C. E. Robertson
SURVEYOR
LICENSE NUMBER L-1421

NORTH CAROLINA PROFESSIONAL SEAL L-1421 C.E. ROBERTSON

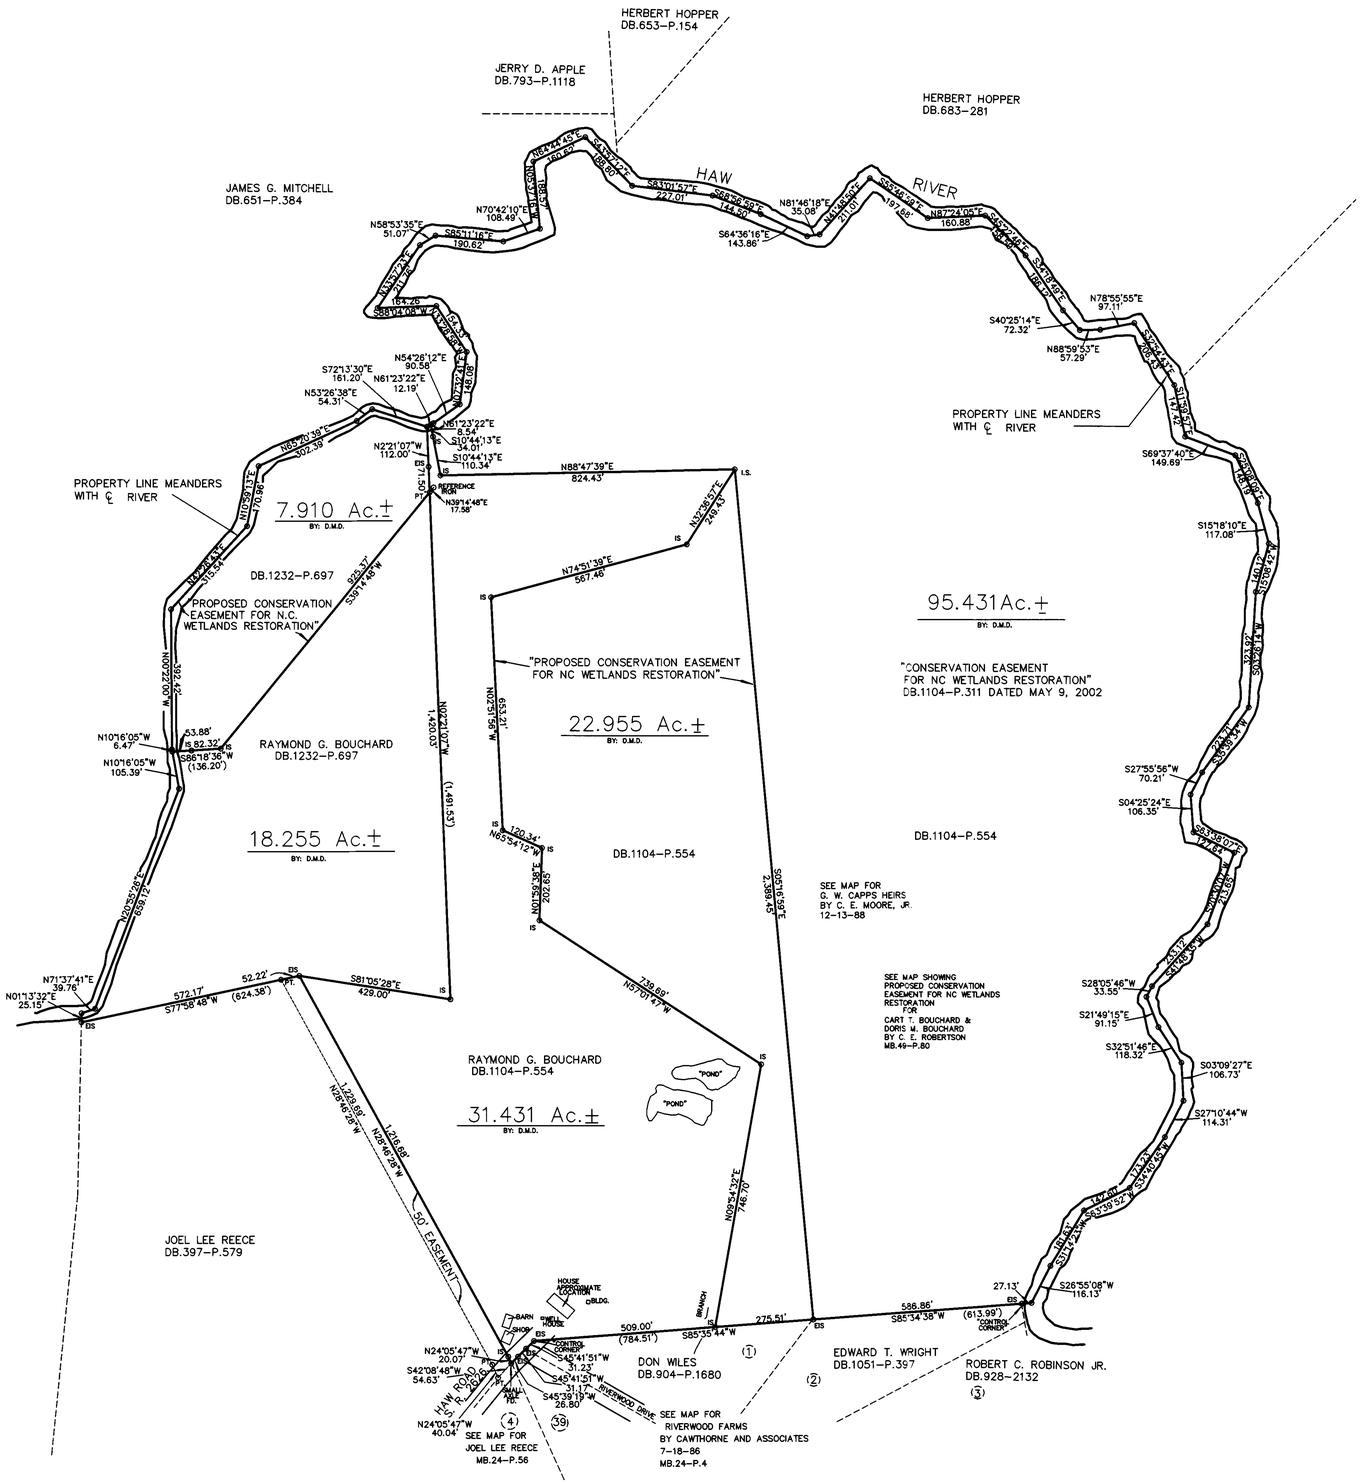

PLAT OF SURVEY
SHOWING

SPO FILE NUMBER-079-AAC
NC ECOSYSTEM ENHANCEMENT PROGRAM
HAW RIVER PRESERVATION SITE
OWNER: RAYMOND BOUCHARD, CARL BOUCHARD, AND WIFE DORIS M. BOUCHARD

WILLIAMSBURG TWSP. ROCKINGHAM CO.
NORTH CAROLINA
MAY 3, 2005 SCALE 1"= 200'

200 0 200 400 600
SCALE

C.E. ROBERTSON & ASSOCIATES
PROFESSIONAL LAND SURVEYOR L-1421

P.O. BOX 584
EDEN, NC 27289
PH. (336) 627-0498

56-79