NORTH CAROLINA
ROBESON COUNTY

I, JOHNNY W. NOBLES, PLS-1235, CERTIFY THAT THIS PLAT WAS DRAWN UNDER MY SUPERVISION FROM AN ACTUAL SURVEY MADE UNDER MY SUPERVISION, DEED AND DESCRIPTION RECORDED IN BOOK 944, PAGE 475, THAT THE RATIO OF PRECISION AS CALCULATED BY LATITUDE AND DEPARTURES IS 1\10000+-, THAT THE BOUNDARIES NOT SURVEYED ARE SHOWN AS BROKEN LINES PLOTTED FROM INFORMATION FOUND IN BOOKS REFERENCED, THAT THIS PLAT WAS PREPARED IN ACCORDANCE WITH G.S. 47-30 AS AMENDED.
WITNESS MY HAND AND SEAL THIS 4TH DAY OF JUNE, A.D. 2007.

THIS PLAT IS OF A SURVEY OF AN EXISTING PARCEL OF LAND AND DOES NOT CREATE A NEW STREET OR CHANGE AN EXISTING STREET.

REGISTRATION NO. L-1235 LAND SURVEYOR

NORTH CAROLINA PROFESSIONAL SEAL L-1235 LAND SURVEYOR JOHNNY W. NOBLES

NORTH CAROLINA
ROBESON COUNTY
I, JOHNNY W. NOBLES, JR., A NOTARY PUBLIC OF THE COUNTY AND STATE AFORESAID, CERTIFY THAT JOHNNY W. NOBLES, A REGISTERED LAND SURVEYOR PERSONALLY APPEARED BEFORE ME THIS DAY AND ACKNOWLEDGED THE EXECUTION OF THE FORGOING INSTRUMENT.
WITNESS MY HAND AND SEAL THIS 21 DAY OF, JUNE, 2007.

JOHNNY W. NOBLES, JR.
NOTARY PUBLIC

MY COMMISSION EXPIRES: 10/28/09

JOHNNY W. NOBLES, JR. NOTARY PUBLIC ROBESON COUNTY, NC

STATE OF NORTH CAROLINA
COUNTY OF ROBESON

I, Brenda S. Fairley, REVIEW OFFICER OF ROBESON COUNTY CERTIFY THAT THE MAP OR PLAT TO WHICH THIS CERTIFICATION IS AFFIXED MEETS ALL STATUTORY REQUIREMENTS FOR RECORDING.

REVIEW OFFICER

DATE 6/21/2007

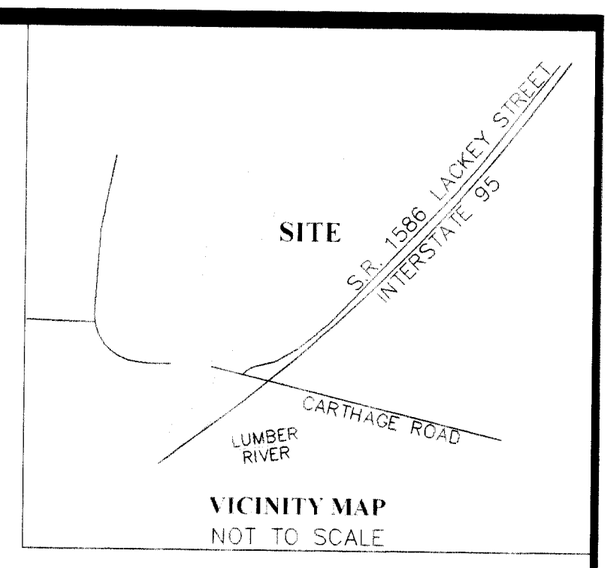

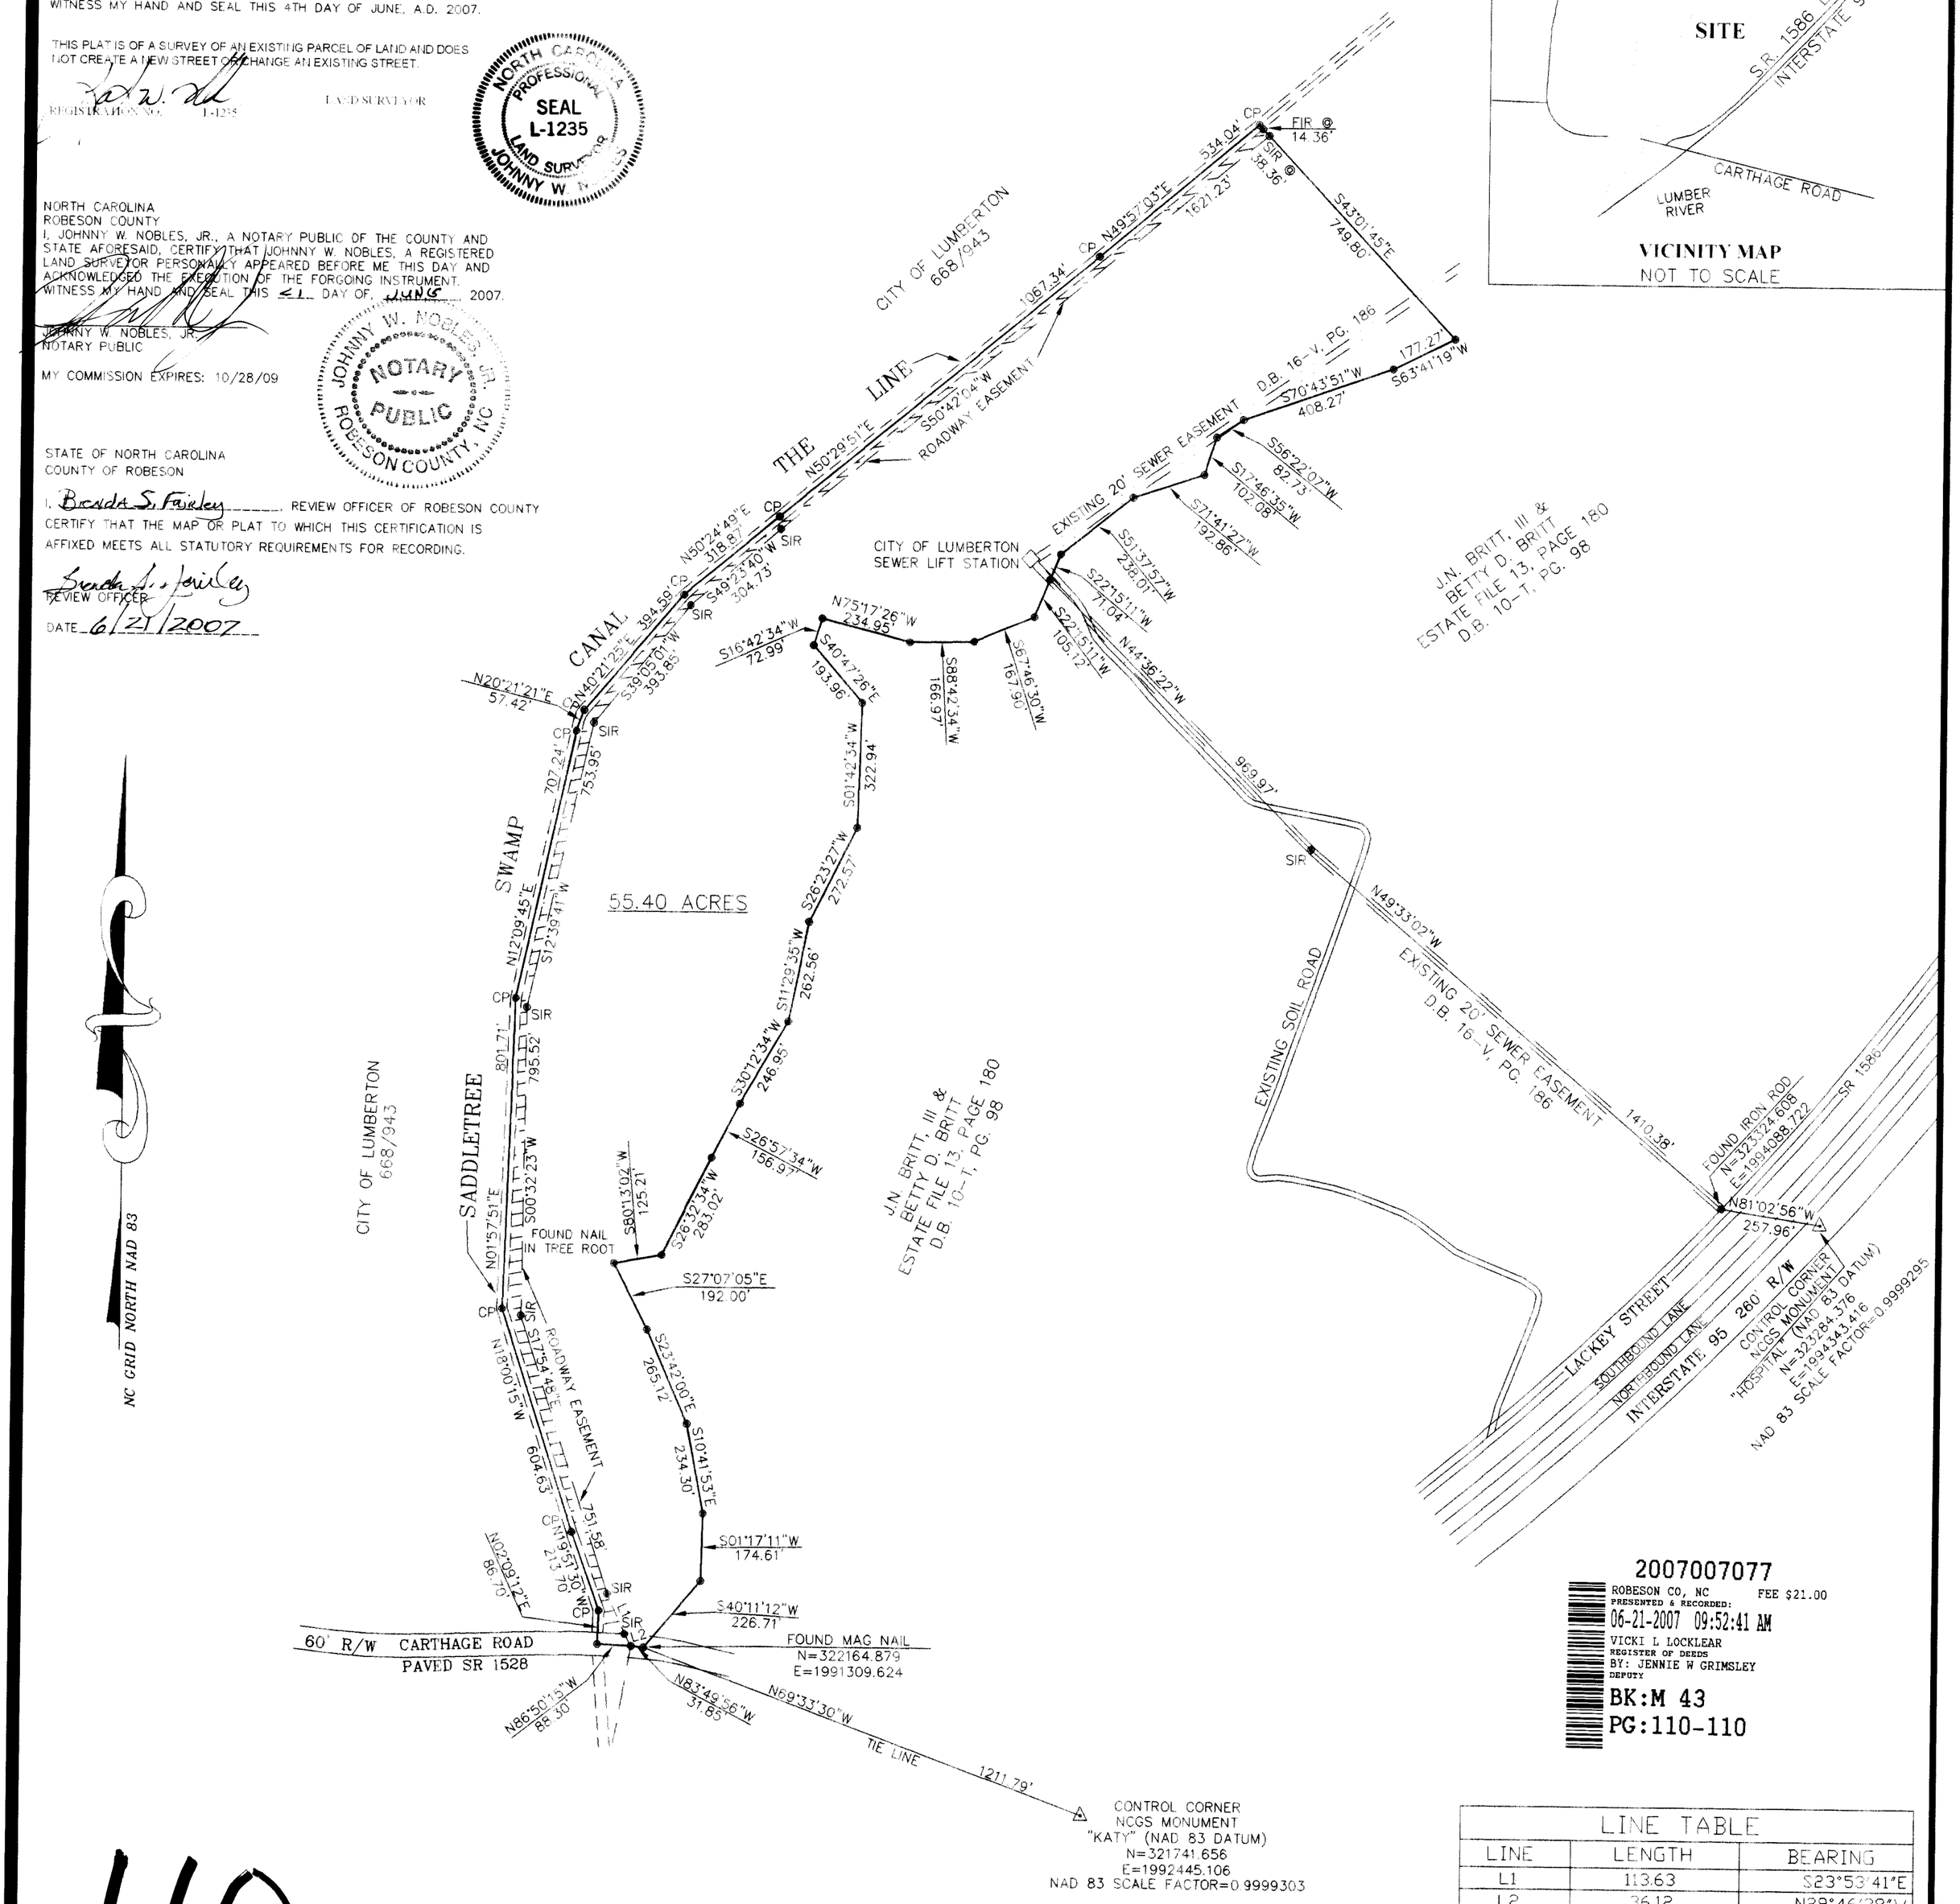

2007007077
ROBESON CO, NC FEE $21.00
PRESENTED & RECORDED:
06-21-2007 09:52:41 AM
VICKI L LOCKLEAR
REGISTER OF DEEDS
BY: JENNIE W GRIMSLEY
DEPUTY
BK:M 43
PG:110-110

LINE TABLE		
LINE	LENGTH	BEARING
L1	113.63	S23°53'41"E
L2	36.12	N29°46'38"W

NOTES:

1) IRON RODS FOUND AT ALL CORNERS UNLESS OTHERWISE NOTED.
2) MAG NAILS SET IN THE CENTERLINE OF CARTHAGE ROAD UNLESS OTHERWISE NOTED.
3) ALL DISTANCES ARE HORIZONTAL.
4) AREA WAS COMPUTED BY THE COORDINATE METHOD.

LEGEND
FIR-FOUND IRON ROD
FPP-FOUND PUMP PIPE
SIR-SET IRON ROD
CP-COMPUTED POINT

GRAPHIC SCALE
300 0 150 300 600 1200
(IN FEET)
1 inch = 300 ft.

SURVEY FOR THE STATE OF NORTH CAROLINA ECOSYSTEM ENHANCEMENT PROGRAM SPO FILE NUMBER: 78-AAF	DRAWN BY: RD
	SURVEYED BY: RD
	CHECKED BY: JWN
	SCALE: 1"=300'
DATE: NOVEMBER 13, 2006	REVISED: JUNE 4, 2007
TOWNSHIP: CITY OF LUMBERTON	TITLE REFERENCE: DEED BOOK 944, PAGE 475 MAP BOOK 20, PAGE 67 LOT 2
COUNTY: ROBESON	
STATE: NORTH CAROLINA	

Johnny W. Nobles & Associates

110