I, Lloyd D. Brown certify that this is a survey of an existing parcel of land within a County that regulates parcels of land, and does not change an existing or create a new street.

Professional Land Surveyor — Reg # L-3929 — Date 9/5/2007

NORTH CAROLINA PROFESSIONAL SEAL L-3929 LAND SURVEYOR LLOYD D. BROWN

State of North Carolina RUTHERFORD County

I, Lloyd D. Brown certify that this map was drawn under my supervision from an actual survey made under my direct supervision from reference deed recorded in Deed Books 653, 720, 734, 8721, Pages 651, 201, 495, 8157 (respectively); that the ratio of precision as calculated by latitudes and departures is 1:10,000; that this map was prepared in accordance with G.S.47-30 as amended.

Witness my hand and seal this 5th day of September, 2007

Professional Land Surveyor — Reg # L-3929 — Date 9/5/2007

I, Lloyd D. Brown, certify that this map was drawn under my supervision from an actual GPS survey made under my supervision; that this GPS survey was performed to Class AA FGDC specifications and that I used Static collection procedures. GPS field procedures and coordinates were obtained by OPUS adjustment. That this survey was performed on 02 Aug 2006 using 2 Leica System 500 recievers and all coordinates are based on NCGS NAD 83.

Professional Land Surveyor

L-3929 — 9/5/2007
Reg # — Date

NORTH CAROLINA PROFESSIONAL SEAL L-3929 LAND SURVEYOR LLOYD D. BROWN

State of North Carolina
County of Rutherford

I, Jerry Rapp Review Officer of Rutherford County, certify that the map or plat to which this certification is affixed meets all statutory requirements for recording.

Review Officer

Date 9-11-07

State of North Carolina Rutherford County
Registered this the 11 day of Sept, 2007
at 4:10 P.M. Recorded in Book 28 Page 272
Register of Deeds
By Deputy/Assistant

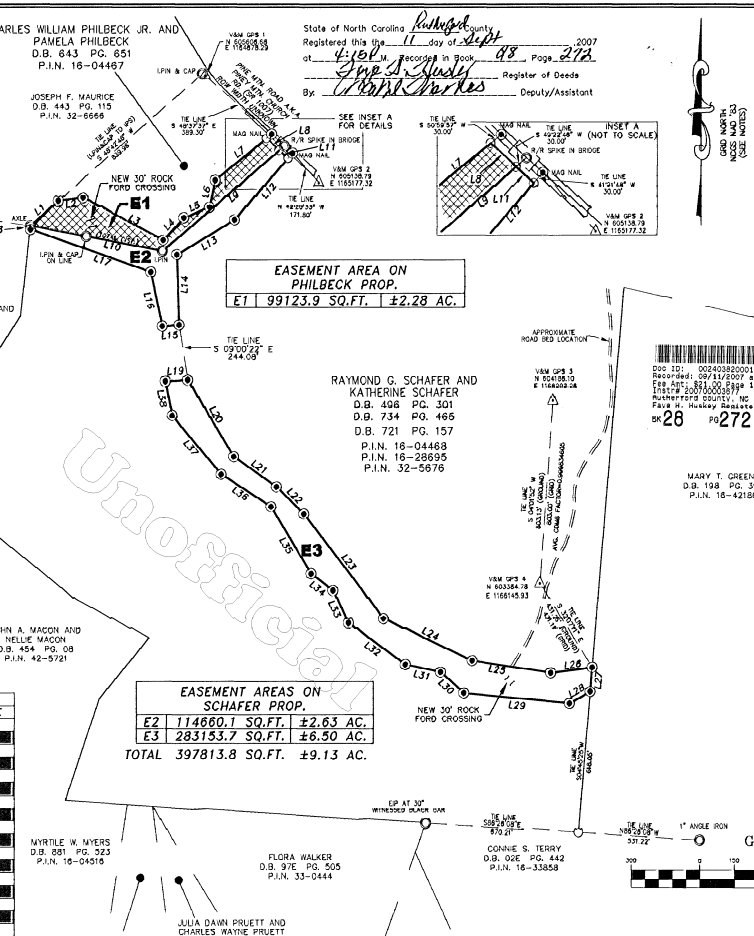

LINE TABLE		
LINE	BEARING	DISTANCE
L1	N 48°12'16" E	163.44'
L2	N 83°17'25" E	109.59'
L3	S 62°22'16" E	397.22'
L4	N 42°29'52" E	132.88'
L5	N 68°10'42" E	121.41'
L6	N 12°09'59" E	120.78'
L7	N 60°09'22" E	280.61'
L8	S 66°42'44" E	75.98'
L9	S 49°22'21" W	673.42'
L10	N 79°07'07" W	590.45'
L11	S 48°14'35" E	52.75'
L12	S 41°21'48" W	355.19'
L13	S 66°53'03" W	284.62'
L14	S 01°49'03" E	308.14'
L15	S 85°15'30" W	74.00'
L16	N 12°03'10" W	242.44'
L17	N 70°32'22" W	659.32'
L18	N 04°23'04" W	17.28'
L19	N 86°56'06" E	98.43'

LINE TABLE		
LINE	BEARING	DISTANCE
L20	S 31°09'32" E	389.84'
L21	S 22°43'51" E	230.24'
L22	S 45°11'31" E	168.58'
L23	S 37°22'57" E	62.75'
L24	S 64°40'20" E	429.57'
L25	S 31°02'04" E	340.41'
L26	N 82°46'25" E	182.91'
L27	S 04°25'25" W	106.62'
L28	S 60°39'20" W	104.34'
L29	N 64°25'04" W	264.61'
L30	N 47°38'15" W	137.20'
L31	N 78°02'01" W	158.16'
L32	N 53°47'36" W	308.08'
L33	N 24°59'24" W	156.39'
L34	N 52°46'02" W	120.04'
L35	N 80°44'43" W	342.17'
L36	N 56°53'10" W	261.43'
L37	N 40°02'22" W	332.95'
L38	N 11°27'56" W	154.00'

NOTES:

1. AREAS SHOWN ARE SUBJECT TO EASEMENTS OF RECORD.
2. AREA DETERMINED BY COORDINATE METHOD.
3. AREAS INCLUDE ANY AND ALL PORTIONS OF PROPERTY UNDER RIGHTS OF WAY AND OR EASEMENTS EITHER ACQUIRED OR CLAIMED.
4. ALL CORNERS ARE AS NOTED.
5. NORTH ORIENTATION OBTAINED THROUGH GPS.
6. PARCEL I.D. NUMBERS ARE AS NOTED.
7. RAW ERROR OF CLOSURE FOR FIELD TRAVERSE WAS 1:10,000.
8. THE DISTANCES ON THIS MAP ARE UNADJUSTED HORIZONTAL GROUND MEASUREMENTS UNLESS OTHERWISE NOTED.
9. THE CURRENT OWNERS OF RECORD ARE AS NOTED.

LEGEND

- EXISTING PROP. CORNER (AS NOTED)
- IRON PIN SET [IPS] TYP. 5/8" REBAR OR AS NOTED
- POINT NOT SET [PNS]
- GPS CONTROL POINT [V&M]
- D.B./PG. — DEED BOOK NO. / PAGE NO.
- PROPOSED EASEMENT ON PHILBECK PROPERTY
- EASEMENT LINE SURVEYED
- TIE LINE SURVEYED
- BOUNDARY LINE NOT SURVEYED
- ADJOINER LINE NOT SURVEYED

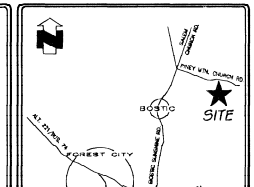

REVISIONS

NO.	DATE	DESCRIPTION

DOC ID: 00240920001 Type: CRP
Recorded: 09/11/2007 at 04:10:48 PM
Fee Amt: $21.00 Page 1 of 1
Instr# 200700005697
Rutherford County, NC
Faye H. Huskey Register of Deeds
BK 28 PG 272

Vaughn & Melton
1318-F PATTON AVENUE
Asheville, NC 28806
828-253-2796
Charlotte, NC 704-523-0031
Greenville, TN 423-637-0271
Knoxville, TN 865-546-5000
Spartanburg, SC 864-574-4775
Middlesboro, KY 606-248-6600
www.vaughnmelton.com

Copyright © 2002 All Rights Reserved

DRAWN: WSN
CHECKED: LDB
JOB NO: 30610-59
SCALE: 1"=300'
DATE: 31 MAY 07
FILE NAME: PUZZLE EASEMENT.DWG

PUZZLE CREEK CONSERVATION EASEMENT SURVEY

FOR

STATE OF NORTH CAROLINA ECOSYSTEM ENHANCEMENT PROGRAM

COLFAX TOWNSHIP

RUTHERFORD COUNTY, NORTH CAROLINA