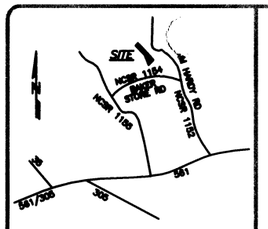

VICINITY MAP (NTS)

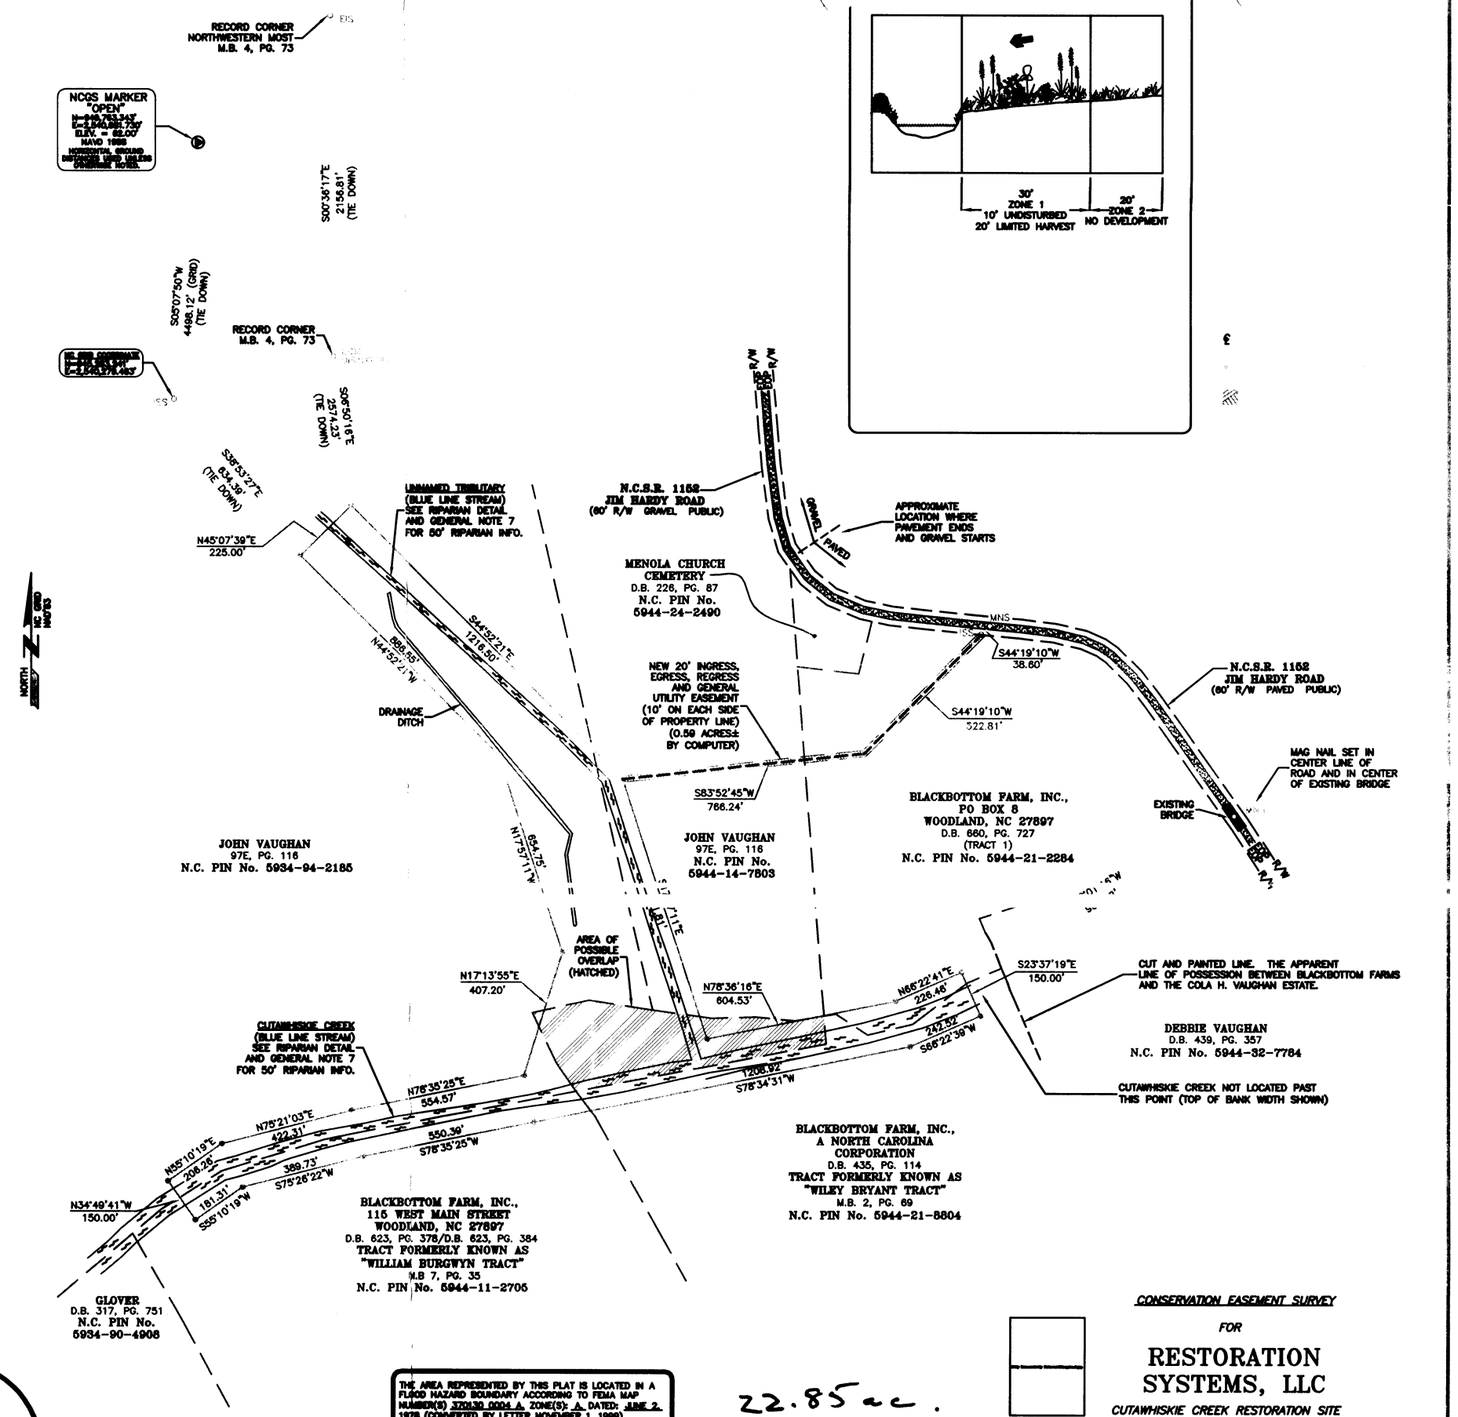

THE AREA REPRESENTED BY THIS PLAT IS LOCATED IN A FLOOD HAZARD BOUNDARY ACCORDING TO FEMA MAP NUMBER(S) 3720130 0004 A, ZONE(S): A, DATED: JUNE 2, 1978 (CONFIRMED BY LETTER NOVEMBER 1, 1988).

THE AREA OF THE CONSERVATION EASEMENT EXCLUDING THE NEW 20' INGRESS, EGRESS, REGRESS & GENERAL UTILITY EASEMENT = 22.85 ACRES± BY COMPUTER

22.85 ac.

CONSERVATION EASEMENT SURVEY

FOR

RESTORATION SYSTEMS, LLC

CUTAWHISKIE CREEK RESTORATION SITE

Restoration & Conservation
Natural Resources

ST. JOHNS TOWNSHIP HERTFORD COUNTY NORTH CAROLINA

300 150 0 300 600 900

GRAPHIC SCALE 1" = 300'

DRAWN BY:	FGR
DATE:	10/12/06
DWG. NO.:	RSS920MR06
SURVEYED BY:	J.A.R.

K2 DESIGN GROUP, P.A.
5758 U.S. Hwy. 70 East
Goldsboro, NC 27534
TEL: (919) 751-0075
FAX: (919) 751-9004
email: k2design@earthlink.net