Book 96 Page 200

NOTE "A"
GEOGRAPHIC AND ENVIRONMENTAL CONDITIONS WERE NOT EXAMINED OR CONSIDERED DURING THIS SURVEY. ALL BOUNDARY, SURVEY AND TOPOGRAPHIC INFORMATION WAS COLLECTED PRIOR TO THE SITE ARB NOT NECESSARILY SHOWN HEREON. NO STATEMENT IS MADE CONCERNING ITEMS OF A PERMANENT TECHNICAL NATURE WHICH MAY AFFECT THE USE OF THIS TRACT.

NOTE "B"
THE LOCATION OF UNDERGROUND UTILITIES AS SHOWN ARE BASED ON VISIBLE EVIDENCE AND/OR INFORMATION PROVIDED. THE EXACT LOCATION OF UNDERGROUND UTILITIES AND STRUCTURES MAY VARY FROM LOCATIONS SHOWN HEREON, AND ADDITIONAL BURIED UTILITIES AND STRUCTURES MAY EXIST. APPROPRIATE UTILITY COMPANIES FOR INFORMATION REGARDING BURIED UTILITIES.

NOTE "C"
ALL DISTANCES ARE HORIZONTAL GROUND DISTANCES BY DIRECT SUBMISSION EXCEPT AS NOTED OTHERWISE.

NOTE "D"
THIS SURVEY WAS DONE WITHOUT A TITLE SEARCH AND IS BASED ON REFERENCED DEEDS AND PLATS. THE ENTIRE CHAIN OF TITLE AND OTHER DOCUMENTS OF RECORD MAY OR MAY NOT AFFECT THIS PROPERTY.

NOTE "E"
EXCEPT AS SPECIFICALLY STATED OR SHOWN, THIS SURVEY DOES NOT REPORT ANY OF THE FOLLOWING: ZONING, ZONING LINES, FLOOD ZONE, WETLAND AREAS, FIELD EVALUATION, BUILDING SETBACKS, RESTRICTIVE COVENANTS, SUBDIVISION REGULATIONS, OR OTHER MATTERS OR FACTS WHICH A TITLE SEARCH MAY DISCLOSE.

NOTE "F"
THIS PROPERTY IS WITHIN THE NEUSE RIVER BASIN AND IS SUBJECT TO 50' RIPARIAN BUFFERS ACCORDING TO STATE AND FEDERAL REGULATIONS.

NOTE "G"
SEE PLAT "PROPERTY SURVEYED FOR EDLAND, L.L.C." BY ALGIE L. WOMBLE, PLS, DATED AUGUST 3, 2001, AND RECORDED IN PB 95/77 (SEAR BROWN PROJECT #7531)

NOTE "H"
THE ENTIRE 33' ROW SHOWN ACCORDING TO PLAT ENTITLED "FINAL PLAT FOR MCADAMS CREEK SUBDIVISION", BY JAMES R. PARKER, JR., PLS, DATED DEC. 7, 2001, AND RECORDED IN PB 96/200 (SEAR BROWN PROJECT #7531)

NOTE "I"
SEE FLOOD INSURANCE RATE MAP PANEL 3103A2 0130 E, DATED 2-16-81

NOTE "J"
DECLARATION OF COVENANTS, CONDITIONS, RESTRICTIONS AND EASEMENTS FOR McADAMS CREEK SUBDIVISION

DB /

NOTE "T"
LANDSCAPING (INCLUDING WALL AND FENCES) AND DRAINAGE EASEMENT RESERVED TO DEVELOPER.

NOTE "M"
THE INTENT OF THIS PLAT IS TO SHOW METES AND BOUNDS ONLY. THE EXISTING 50' DRAINAGE EASEMENT ON LOTS 13-A, 14-A AND 15-A IS PROPOSED ONLY. ALL OTHER SURVEY INFORMATION IS SHOWN AS PER PLAT ENTITLED "FINAL PLAT FOR McADAMS CREEK SUBDIVISION" BY JAMES R. PARKER, JR., PLS, DATED DEC. 7, 2001, AND RECORDED IN PB 96/200. (SEAR BROWN PROJECT NO. 7-7531/03) 7531/03/wendelsdrive.dwg

NOTE "N"
ACCEPTANCE OF THIS PLAT BY ANY FEDERAL, STATE, OR LOCAL AGENCY DOES NOT CONSTITUTE APPROVAL OF PROPOSED RECOMMENDATION.

NOTE "O"
WETLANDS HAVE BEEN DELINEATED ON SUBJECT PROPERTY BY: KEN OWENBENCH, INC. 1000 CORPORATE DR., SUITE 207 RALEIGH, NC. 27609-8551 PHONE: 919-732-6620

SCALE: 1" = 100'

100' 0 100' 200'

CURVE TABLE				
CURVE	LENGTH	RADIUS	DIRECTION	CHORD
C1	117.97	1000.00	S82°41'31"W	117.94
C2	159.34	1000.00	N86°20'20"W	159.18
C3	245.50	1000.00	N78°18'12"W	244.88
C4	113.24	1000.00	N68°31'28"W	113.08
C5	86.63	1530.00	N64°56'02"W	86.63
C6	213.29	1530.00	N73°28'37"W	213.11
C7	256.44	1530.00	N84°16'45"W	256.14
C8	343.51	1530.00	S73°33'14"W	339.55
C9	48.20	848.75	N86°33'21"W	48.24
C10	155.06	848.75	N80°17'32"W	154.91
C11	195.98	848.75	N69°11'06"W	195.53
C12	403.13	848.75	N51°36'20"W	399.58
C13	12.40	1030.00	N60°35'40"W	12.39
C14	131.77	1530.00	N62°51'22"W	131.73

FILED
BOOK/PAGE 96 200
2005 FEB 22 P 3:37
JOYCE H. PEARSON
REGISTER OF DEEDS
ORANGE CO. N.C.

WETLANDS POINT TABLE			
PT. #	NORTHING	EASTING	DESCRIPTION
1302	652877.75	1948715.37	SB 100 F
1303	652988.77	1948696.13	SB 101 F
1304	652951.09	1948600.35	SB 102 F
1305	652931.11	1948709.34	SB 103 F
1306	652931.37	1948709.34	SB 104 F
1307	652931.28	1948709.31	SB 105 F
1308	652931.28	1948708.47	SB 106 F
1309	652931.18	1948707.50	SB 107 F
1310	652956.34	1948701.87	SB 108 F
1311	652956.23	1948701.85	SB 109 F
1312	652956.42	1948716.35	SB 110 F
1313	652956.42	1948716.35	SB 111 F
1314	651929.13	1948756.31	SB 112 F
1315	651897.80	1948816.58	SB 113 F
1316	651876.02	1948858.51	SB 114 F
1317	651869.13	1948877.78	WB 100
1318	651869.13	1948877.78	WB 101
1319	651901.43	1948842.54	WB 102
1320	651946.41	1948815.58	WB 103
1321	651966.41	1948815.58	WB 104
1322	652035.08	1948805.57	WB 105
1323	652035.31	1948734.54	WB 106
1324	652035.39	1948196.06	WC 101(SA 100 OFFSET)
1325	652035.09	1948196.38	SA 100 F
1327	652036.89	1948197.55	SA 101 F
1328	652036.31	1948197.55	SA 102 F
1329	652036.31	1948202.64	SA 103 F
1332	652120.20	1948200.03	SA 110 F
1343	652129.04	1948202.03	SA 116 F
1344	652158.41	1948219.12	SA 118 F
1346	652161.45	1948220.37	SA 120 F
1347	652196.82	1948223.07	SA 114 F
1348	652196.82	1948223.07	SA 115 F
1350	652271.40	1948235.08	SA 110 F
1351	652235.31	1948244.25	SA 111 F
1355	652271.50	1948245.13	SA 112 F
1364	652317.70	1948262.46	SA 109 F
1365	652317.70	1948262.46	SA 108 F
1366	652317.70	1948262.46	SA 107 F
1368	652398.41	1948267.51	SA 105 F
1369	652398.41	1948267.51	SA 106 F
1370	652423.95	1948268.47	SA 103 F
1382	652423.95	1948267.46	SA 104 F
1384	652439.77	1948268.95	SA 102 F
1385	652439.77	1948268.95	SA 101 F
1386	652439.73	1948268.95	SA 100 F
1374	651699.27	1948819.79	WB 151
1376	651679.26	1948873.76	WB 152
1377	651660.08	1948882.62	WB 153

WETLANDS POINT TABLE			
PT. #	NORTHING	EASTING	DESCRIPTION
1378	651808.33	1948027.58	WB 154
1389	651730.44	1948057.84	WB 155
1392	651849.32	1948028.98	WB 156
1394	651828.59	1948035.06	WB 157
1395	651828.59	1948035.06	WB 158
1397	651806.24	1948042.40	WB 159
1398	651956.85	1948024.54	WB 160
1399	651466.03	1948129.25	WB 161
1381	651421.16	1948139.92	WB 112
1382	651371.01	1948153.12	WB 113
1384	651324.55	1948147.49	WB 113
1385	651268.54	1948165.38	WB 113
1386	651221.54	1948176.84	WB 119
1387	651174.77	1948188.18	WB 119
1388	651174.77	1948188.18	WB 119
1400	651006.95	1948240.08	WB 119
1403	650969.55	1948250.06	WB 120
1404	650919.46	1948174.35	WB 121
1409	650897.16	1948250.07	WA 116
1411	650895.71	1948262.78	WA 114
1412	650893.34	1948450.58	WA 218
1413	650893.34	1948450.58	WA 219
1415	650893.34	1948450.58	WA 220
1416	650891.24	1948462.07	WA 214
1417	650931.31	1948581.08	WA 114
1418	650962.01	1948627.11	WA 213
1420	651172.23	1948541.38	WA 113
1421	651172.23	1948541.38	WA 112
1422	651176.23	1948541.41	WA 113
1423	651176.23	1948541.41	WA 113
1426	651172.23	1948541.47	WA 108
1427	651182.02	1948559.50	WA 211
1428	651182.02	1948559.50	WA 211
1431	651222.28	1948591.44	WA 108
1432	651222.28	1948591.44	WA 212
1433	651226.11	1948591.45	WA 212
1434	651243.51	1948616.83	WA 209
1436	651298.74	1948616.83	WA 106
1438	651277.03	1948711.59	WA 208
1437	651298.61	1948732.85	WA 105
1438	651298.09	1948806.36	WA 207
1439	651298.09	1948806.36	WA 206
1441	651298.09	1948806.36	WA 105
1442	651306.05	1948858.58	WA 204
1443	651306.05	1948858.58	WA 205
1444	651305.98	1948895.15	WA 103
1445	651301.50	1948912.76	WA 102
1446	651300.51	1948932.35	WA 202
1447	651313.50	1948952.27	WA 201

WETLANDS POINT TABLE			
PT. #	NORTHING	EASTING	DESCRIPTION
1450	651452.54	1947314.23	WA 200/WD 102
1451	651427.91	1949509.98	WA 101 CALC
1452	652313.30	1947755.17	WC CALC
1661	652022.09	1944862.37	SC 100 F
1662	652022.15	1944862.37	SC 101 F
1663	652022.15	1944917.21	SC 102 F
1665	652420.16	1944914.58	SC 107 F
1667	652361.16	1944779.38	SC 108 F
1670	652805.85	1944782.15	SC 109 F
1671	652805.85	1944782.15	SC 104 F
1672	652805.85	1944782.15	SC 105 F
1673	652805.85	1944782.15	SC 103 F
1674	652805.85	1944782.15	SC 106 F
1675	652862.55	1944806.34	SC 110 F
1677	653031.43	1944862.58	SC 199
1678	653062.40	1948862.58	SC 111 F
1680	653129.34	1948873.58	SC 111 F
1680	653232.22	1944777.54	SC 102 F
1690	652210.93	1944806.38	SC 102 F
1691	652192.31	1944806.37	SC 101
1692	652192.56	1944806.41	SC 100 SYNC 229
1693	652192.56	1944806.41	SC 100
1696	651995.10	1944806.53	WC 224
1697	651995.09	1944874.56	WC 223
1700	651934.50	1944922.58	WC 222
1701	651793.24	1944978.53	WC 221
1703	651680.17	1945045.44	WC 220
1704	651787.65	1949165.62	WC 219
1705	651787.65	1949165.62	WC 218
1708	651793.55	1945258.33	WC 217
1712	651793.55	1945258.33	WC 216
1713	651892.05	1945301.84	WC 215
1712	651894.35	1945402.97	WC 214
1713	651941.18	1945402.30	WC 213
1715	651944.79	1945600.39	WC 212
1716	651944.79	1945944.31	WC 211
1717	651955.41	1945977.31	WC 210
1718	651955.41	1945977.31	WC 209
1720	651976.56	1946063.70	WC 208
1722	651700.58	1946968.25	WC 207
1724	651719.68	1947142.30	WC 206
1725	651719.68	1947277.30	WC 205
1726	651726.36	1947372.70	WC 204
1728	651758.48	1948916.94	WC 203
1729	651758.48	1948916.94	WC 202
1731	651825.57	1949197.49	WC 201
1734	651861.13	1949334.46	WC 200, TE, TO SB 112

WETLANDS POINT TABLE			
PT. #	NORTHING	EASTING	DESCRIPTION
1662	652917.55	1943875.40	WD 450
1663	652942.33	1943887.07	WD 451
1664	652948.66	1943943.06	WD 452
1665	652942.59	1943930.75	WD 453
1667	652952.71	1944302.25	SD 100 12"
1668	652709.38	1944090.49	SD 101 12"
1669	652709.30	1943934.38	SD 102 12"
1670	652805.85	1943972.14	SD 104 10"
1671	652805.85	1943940.37	SD 105 10"
1672	652805.85	1943925.15	SD 103 10"
1673	652805.85	1943925.15	SD 106 10"
1675	652862.55	1943936.38	SD 300
1677	653031.43	1943952.58	SD 199
1678	653062.40	1943952.58	SD 111 10"
1680	653129.34	1943973.58	SD 111 10"
1690	652232.22	1944177.54	SC 102 F
1690	652210.93	1944806.38	SC 102 F
1691	652192.31	1944806.37	SC 101
1692	652192.56	1944806.41	SC 100 SYNC 229
1693	652192.56	1944806.41	SC 100
1696	651995.10	1944806.53	WC 224
1697	651995.09	1944874.56	WC 223
1700	651934.50	1944922.58	WC 222
1701	651793.24	1944978.53	WC 221
1703	651680.17	1945045.44	WC 220
1704	651787.65	1949165.62	WC 219
1705	651787.65	1949165.62	WC 218
1708	651793.55	1945258.33	WC 217
1712	651793.55	1945258.33	WC 216
1713	651892.05	1945301.84	WC 215
1712	651894.35	1945402.97	WC 214
1713	651941.18	1945402.30	WC 213
1715	651944.79	1945600.39	WC 212
1716	651944.79	1945944.31	WC 211
1717	651955.41	1945977.31	WC 210
1718	651955.41	1945977.31	WC 209
1720	651976.56	1946063.70	WC 208
1722	651700.58	1946968.25	WC 207
1724	651719.68	1947142.30	WC 206
1725	651719.68	1947277.30	WC 205
1726	651726.36	1947372.70	WC 204
1728	651758.48	1948916.94	WC 203
1729	651758.48	1948916.94	WC 202
1731	651825.57	1949197.49	WC 201
1734	651861.13	1949334.46	WC 200, TE, TO SB 112

LINE TABLE		
LINE	LENGTH	BEARING
L1	96.08	N28°44'37"W
L2	205.31	N28°36'18"W
L3	121.03	N60°16'07"W
L4	71.18	N60°16'07"W
L5	53.47	N61°08'11"W
L6	97.58	N41°42'14"W
L7	74.39	N72°00'02"W
L8	86.72	S67°09'20"W
L9	48.17	S85°43'33"W
L10	76.95	S10°26'20"W
L11	27.88	S41°30'17"W
L12	32.21	N61°30'24"W
L13	32.05	N10°26'20"E
L14	40.88	N27°30'38"W
L15	136.46	N27°30'38"W
L16	105.08	N27°30'38"W
L17	105.79	N38°56'42"W
L18	88.93	N27°30'17"W
L19	110.08	N62°14'27"W
L20	119.15	S81°42'41"W
L21	4.37	S78°27'39"W
L22	72.88	S18°31'30"W
L23	81.87	S81°31'30"W
L24	48.32	S60°09'30"W
L25	115.38	S81°09'30"W
L26	92.58	S82°30'30"W
L27	83.98	S41°56'30"W
L28	48.32	N27°56'38"W
L29	58.17	S81°09'30"W
L30	106.88	S89°07'11"W
L31	82.58	S88°56'30"W
L32	87.48	S50°17'28"E

LINE TABLE		
LINE	LENGTH	BEARING
L33	79.48	S50°17'28"E
L34	80.53	S50°17'28"E
L35	125.48	S50°17'28"E
L36	30.78	S85°27'28"E
L37	119.11	S85°27'28"E
L38	121.10	S50°04'51"E
L39	74.13	S50°04'51"E
L40	137.53	S50°08'40"E
L41	25.44	N88°51'11"W
L42	50.00	N88°51'11"W
L43	50.00	N88°51'11"W
L44	30.00	S43°34'47"E
L45	30.00	S43°34'47"E
L46	30.00	S43°34'47"E
L47	30.88	N42°14'23"E
L48	104.94	N60°09'30"E
L49	30.00	S00°56'06"W
L50	30.00	S00°56'06"W
L51	30.00	N00°56'06"E
L52	30.00	S34°43'12"E
L53	30.00	S23°36'36"W
L54	30.00	N86°16'14"E
L55	30.00	N86°16'14"E
L56	30.00	N86°16'14"E
L57	30.00	N86°16'14"E
L58	132.28	N82°08'55"E
L59	85.88	N02°08'55"E
L60	88.94	N02°08'55"E
L61	125.83	N82°08'55"E
L62	20.13	N85°57'26"W
L63	30.00	S78°31'36"W
L64	30.00	N78°31'36"E
L65	135.47	N83°16'14"E

VICINITY MAP
NOT TO SCALE

"I hereby certify that the division of property shown hereon is exempt from the provisions of the Orange County Subdivision Regulations for definition."

Robert E. Evans
Planning Director
7 Feb 05
Date:

I HEREBY CERTIFY THAT THIS PLAT IS OF THE FOLLOWING TYPE:

G.S. 47-30 (f)(11)(c)(2). This survey is of an existing building or other structure, or natural feature, such as a watercourse.

I, WILLIAM H. MCARTHY, JR., PLS NO. 3248, CERTIFY THAT THIS MAP WAS DRAWN FROM AN ACTUAL SURVEY MADE UNDER MY SUPERVISION, THAT THE DEED DESCRIPTION(S) AND PLAT(S) FOR THIS PROPERTY (SEAR) LISTED HEREIN, THAT THE BOUNDARIES NOT SURVEYED ARE CLEARLY INDICATED AS DRAWN FROM INFORMATION LISTED UNDER "REFERENCES", THAT THE RATIO OF PRECISION AS CALCULATED IS 1:50000 OR GREATER, THAT THIS MAP WAS PREPARED IN ACCORDANCE WITH G.S. 47-30 AS AMENDED. WITNESS MY ORIGINAL SIGNATURE, LICENSE NUMBER AND SEAL THIS 10TH DAY OF DECEMBER, 2004.

NORTH CAROLINA PROFESSIONAL SEAL L-3248 WILLIAM H. MCARTHY JR.

PROFESSIONAL LAND SURVEYOR — 3248 — LIC. NUMBER

THIS PLAT FOR WETLAND AREAS AND STREAM CENTERLINES ONLY. ALL BOUNDARY DATA PER NOTE "A".

PROJECT NUMBER
04-089

TAX MAP NUMBERS
REFERENCED BY LOT HEREON

PIN NUMBERS
REFERENCED BY LOT HEREON

DRAWN BY	CHECKED BY
RLF	WHM

DRAWING NAME
L:\jobs\04-089\dwg\04-089-A.dwg

REFERENCES

SEE PLAT "PROPERTY OF CASSIE C. McADAMS ESTATE" BY STEVE F. YOHAKIZ, PLS, DATED OCTOBER 28, 1994 AND RECORDED IN PB 72/43

SEE PLAT "CARL CLYDE McADAMS" BY DAVID A. GRAFFUNDER, PLS, DATED FEBRUARY 24, 1999 AND RECORDED IN PB 83/46

SEE ALSO PB 88/46.

SEE ALSO USGS QUAD "EFLAND, N.C."

SEE PLAT FOR OTHER REFERENCES

OWNERS ADDRESSES:

LOUIS SMITH
PO BOX 343
APEX, NC 27502

TE
EFLAND, LLC
124 COBBLESTONE DRIVE
CHAPEL HILL, NC 27514

LEGEND:

- IRON PIPE/ROD SET
- EXISTING MONUMENT FOUND, IRON ROD/PIPE UNLESS OTHERWISE DESCRIBED
- MATHEMATICAL POINT; NO MONUMENT SET
- UTILITY POLE
- EXISTING CONCRETE MONUMENT

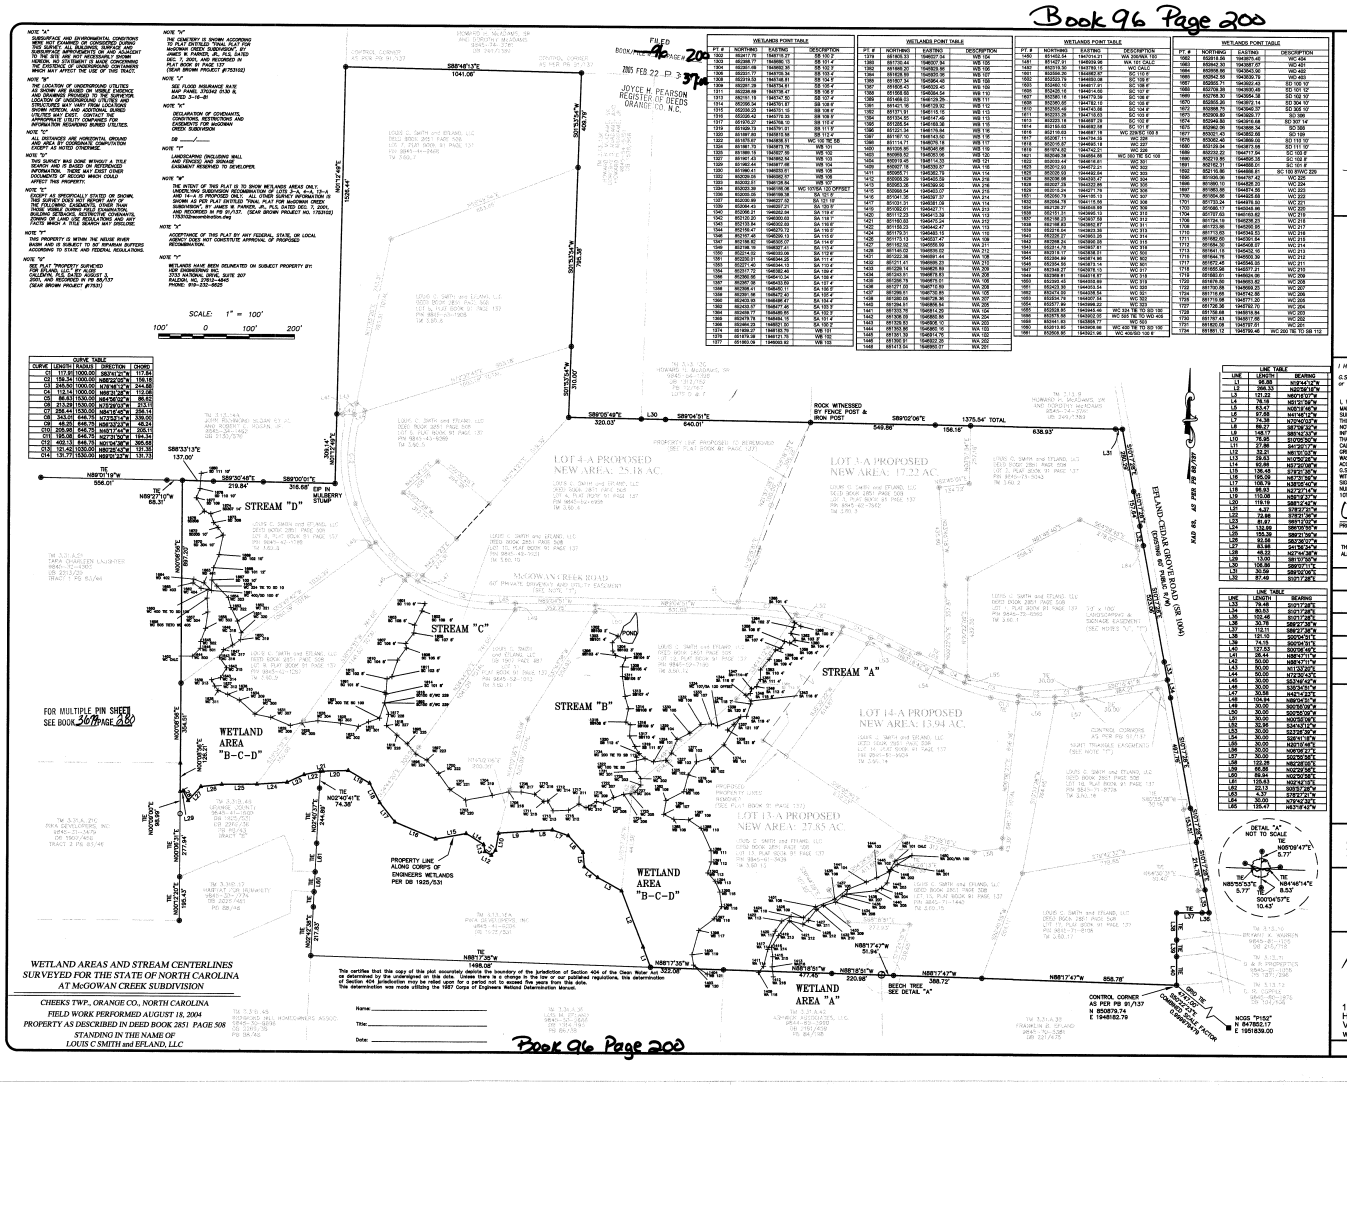

WETLAND AREAS AND STREAM CENTERLINES SURVEYED FOR THE STATE OF NORTH CAROLINA AT McGOWAN CREEK SUBDIVISION

CHEEKS TWP., ORANGE CO., NORTH CAROLINA
FIELD WORK PERFORMED AUGUST 18, 2004
PROPERTY AS DESCRIBED IN DEED BOOK 2851 PAGE 508
STANDING IN THE NAME OF
LOUIS C SMITH and EFLAND, LLC

This certifies that this copy of this plat accurately depicts the boundary of the jurisdiction of Section 404 of the Clean Water Act, as determined by the Corps of Engineers. Any alteration of the boundary depicted on this plat or any additional depictions of Section 404 jurisdiction may be relied upon for a period not to exceed five years from the date of the Corps of Engineers signature below. This determination was made utilizing the 1987 Corps of Engineers Wetland Determination Manual.

Name: _____
Title: _____
Date: _____

Book 96 Page 200

SUMMIT
Consulting Engineers
1000 Corporate Dr., Suite 101
Hillsborough, NC 27278-8551
Voice: (919) 732-3883 Fax: (919) 732-6676
www.summit-engineer.com

Book 97 Page 1

FILED
BOOK 97 PAGE 1
2005 FEB 22 31:03
JOYCE H. PEARSON
REGISTER OF DEEDS
ORANGE CO. N.C.

FOR MULTIPLE PIN SHEET
SEE BOOK 327 PAGE 256

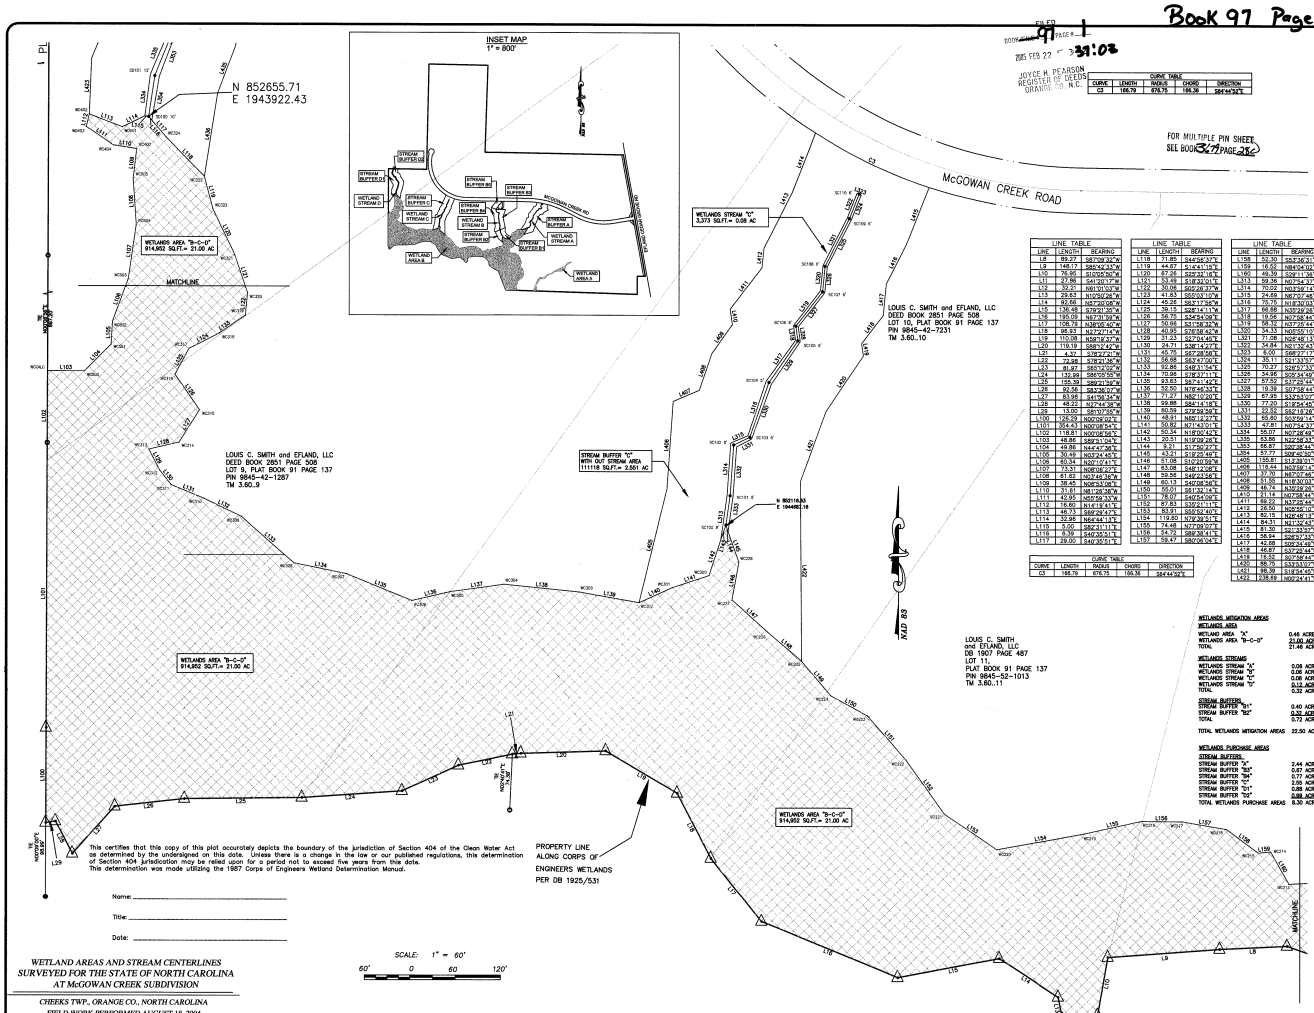

CURVE TABLE				
CURVE	LENGTH	RADIUS	CHORD	DIRECTION
C3	166.79	676.75	166.36	S64°44'34"E

LINE TABLE		
LINE	LENGTH	BEARING
L8	89.27	S87°59'35"W
L9	148.17	S85°42'33"W
L10	76.85	S10°05'50"W
L11	27.86	S41°20'17"W
L12	32.81	N61°10'33"W
L13	29.63	N10°50'26"W
L14	99.69	N87°20'08"W
L15	136.48	S79°31'30"W
L16	195.09	N67°31'39"W
L17	108.79	N38°06'42"W
L18	95.83	N27°27'14"W
L19	110.08	N58°18'37"W
L20	119.19	S88°12'42"W
L21	4.37	S78°27'41"W
L22	72.98	S19°31'36"W
L23	81.87	S85°52'02"W
L24	132.89	S86°05'55"W
L25	155.30	S89°31'56"W
L26	92.56	S82°36'37"W
L27	83.98	S41°54'34"W
L28	48.22	S27°49'38"W
L29	13.00	S81°37'55"W
L100	126.32	N00°09'09"E
L101	354.53	N00°08'54"E
L102	118.81	N00°08'56"E
L103	48.86	S89°31'04"E
L104	49.86	N44°47'38"E
L105	30.49	N03°24'45"E
L106	80.34	N20°10'41"E
L107	73.31	N08°08'27"E
L108	61.62	N03°46'18"W
L109	38.45	N06°53'08"E
L110	31.61	N81°26'38"W
L111	42.95	N50°56'33"W
L112	15.60	N14°18'41"E
L113	46.73	S89°28'47"E
L114	32.98	N84°44'13"E
L115	5.00	S86°31'11"E
L116	8.39	S49°30'51"E
L117	29.00	S44°30'51"E

LINE TABLE		
LINE	LENGTH	BEARING
L118	71.85	S44°30'51"E
L119	44.67	S14°41'15"E
L120	67.28	S35°26'16"E
L121	53.48	S18°33'01"E
L122	30.06	S60°26'37"W
L123	41.63	S50°01'10"W
L124	45.25	S63°13'56"W
L125	39.15	S28°14'11"W
L126	56.75	S34°59'58"E
L127	30.66	S31°58'32"W
L128	40.95	S76°58'43"W
L129	31.23	S27°04'45"E
L130	24.71	S36°14'27"E
L131	45.75	S67°08'08"E
L132	56.98	S63°47'00"E
L133	92.86	S48°31'54"E
L134	75.96	S19°37'11"E
L135	93.63	S67°41'42"E
L136	52.50	N76°46'33"E
L137	71.27	N55°10'20"E
L138	59.88	S84°14'16"E
L139	80.59	S72°59'08"E
L140	48.31	N00°13'27"E
L141	50.62	N71°43'01"E
L142	50.34	N18°02'42"E
L143	25.51	N18°39'28"E
L144	8.21	S17°50'27"E
L145	43.21	S13°25'49"E
L146	51.08	S10°20'59"W
L147	63.08	S48°12'08"E
L148	59.56	S49°23'56"E
L149	60.13	S40°09'56"E
L150	50.01	S61°32'14"E
L151	78.07	S40°04'09"E
L152	87.83	S30°21'11"E
L153	83.31	S55°52'47"E
L154	119.80	N79°39'51"E
L155	74.48	N77°29'37"E
L156	54.72	S85°38'41"E
L157	59.47	S80°06'54"E

LINE TABLE		
LINE	LENGTH	BEARING
L158	50.30	S53°36'31"E
L159	16.02	N84°04'02"E
L160	49.39	S28°11'38"E
L313	59.36	N07°54'31"E
L314	70.02	N83°59'13"E
L315	24.69	N67°07'46"E
L316	76.75	N18°30'03"E
L317	66.68	N33°28'28"E
L318	18.56	N07°56'45"W
L319	58.32	N37°10'44"E
L320	34.33	N00°55'10"E
L321	71.08	N08°48'13"E
L322	34.84	N21°35'43"E
L323	6.00	S88°27'17"E
L324	35.11	S21°33'53"W
L325	70.27	S26°57'33"W
L326	34.46	S02°34'46"W
L327	67.52	S37°23'44"W
L328	19.38	S07°58'44"E
L329	67.35	S33°53'01"W
L330	77.20	S19°54'55"W
L331	22.52	S82°10'28"W
L332	59.63	S03°59'14"W
L333	60.80	N07°34'33"E
L334	48.07	N27°28'46"E
L335	65.87	N32°58'33"E
L336	65.87	S20°38'44"W
L384	66.97	S09°46'24"W
L405	185.81	S13°39'01"W
L406	17.43	N03°36'14"E
L407	19.54	N67°07'46"E
L408	51.05	N18°30'03"E
L409	46.74	N30°28'26"E
L410	31.14	N07°56'45"E
L411	59.22	N37°25'55"E
L412	28.50	N28°48'11"E
L413	50.15	N28°48'11"E
L414	64.31	N21°35'43"E
L415	81.30	N33°53'53"W
L416	58.34	S26°57'33"W
L417	42.68	S06°34'46"W
L418	46.87	S37°23'44"W
L419	16.32	S07°58'44"E
L420	88.75	S33°53'01"W
L421	99.39	S18°54'55"W
L422	238.69	N00°24'41"W

CURVE TABLE				
CURVE	LENGTH	RADIUS	CHORD	DIRECTION
C3	166.79	676.75	166.36	S64°44'34"E

WETLANDS MITIGATION AREAS

WETLANDS AREA	
WETLAND AREA "A"	0.46 ACRES
WETLANDS AREA "B-C-D"	21.00 ACRES
TOTAL	21.46 ACRES
WETLANDS STREAMS	
WETLANDS STREAM "A"	0.08 ACRES
WETLANDS STREAM "B"	0.08 ACRES
WETLANDS STREAM "C"	0.08 ACRES
WETLANDS STREAM "D"	0.13 ACRES
TOTAL	0.32 ACRES
STREAM BUFFERS	
STREAM BUFFER "B1"	0.40 ACRES
STREAM BUFFER "B2"	0.32 ACRES
TOTAL	0.72 ACRES
TOTAL WETLANDS MITIGATION AREAS	22.50 ACRES

WETLANDS PURCHASE AREAS

STREAM BUFFERS	
STREAM BUFFER "A"	2.44 ACRES
STREAM BUFFER "B3"	0.67 ACRES
STREAM BUFFER "B4"	0.77 ACRES
STREAM BUFFER "C1"	2.05 ACRES
STREAM BUFFER "D1"	0.86 ACRES
STREAM BUFFER "D2"	0.84 ACRES
TOTAL WETLANDS PURCHASE AREAS	8.30 ACRES

This certifies that this copy of this plat accurately depicts the boundary of the jurisdiction of Section 404 of the Clean Water Act as determined by the undersigned on this date. Unless there is a change in the law or our published regulations, this determination of Section 404 jurisdiction may be relied upon for a period not to exceed five years from this date. This determination was made utilizing the 1987 Corps of Engineers Wetland Determination Manual.

Name: _____

Title: _____

Date: _____

WETLAND AREAS AND STREAM CENTERLINES
SURVEYED FOR THE STATE OF NORTH CAROLINA
AT McGOWAN CREEK SUBDIVISION

CHEEKS TWP., ORANGE CO., NORTH CAROLINA
FIELD WORK PERFORMED AUGUST 18, 2004
PROPERTY AS DESCRIBED IN DEED BOOK 2851 PAGE 508
STANDING IN THE NAME OF
LOUIS C SMITH and EFLAND, LLC

Book 97 Page 2

VICINITY MAP
NOT TO SCALE

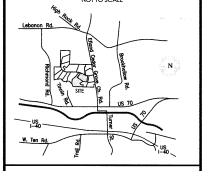

I hereby certify that the division of property shown and described herein is exempt from the Orange County Subdivision Regulations by definition:

Planning Director

Date: 7 Feb 05

I HEREBY CERTIFY THAT THIS PLAT IS OF THE FOLLOWING TYPE:

G.S. 47-30 (f)(11)(c)(2). This survey is of an existing building or other structure, or natural feature, such as a watercourse.

WETLAND AREAS AND STREAM CENTERLINES ONLY

I, WILLIAM H. MCARTHY, JR., PLS NO. 3248, CERTIFY THAT THIS MAP WAS DRAWN FROM AN ACTUAL SURVEY MADE UNDER MY SUPERVISION, THAT THE DEED DESCRIPTION(S) AND PLAT(S) FOR THIS PROPERTY (SEAR) LISTED HEREON, THAT THE BOUNDARIES NOT SURVEYED ARE CLEARLY INDICATED AS DRAWN FROM INFORMATION LISTED UNDER "REFERENCES", THAT THE RATIO OF PRECISION AS CALCULATED IS 1:10000 OR GREATER, THAT THIS MAP WAS PREPARED IN ACCORDANCE WITH G.S. 47-30 AS AMENDED. WITNESS MY ORIGINAL SIGNATURE, LICENSE NUMBER AND SEAL THIS 10TH DAY OF DECEMBER, 2004.

NORTH CAROLINA PROFESSIONAL SEAL L-3248 WILLIAM H. MCARTHY, JR. LAND SURVEYOR

PROFESSIONAL LAND SURVEYOR — 3248 — LIC. NUMBER

THIS PLAT FOR WETLAND AREAS AND STREAM CENTERLINES ONLY. ALL BOUNDARY DATA PER NOTE 9.

PROJECT NUMBER
04-089

TAX MAP NUMBERS
REFERENCED BY LOT HEREON

PIN NUMBERS
REFERENCED BY LOT HEREON

DRAWN BY	CHECKED BY
PCS	WHM

DRAWING NAME
L:\jobs\04-089\dwg\04-089-B.dwg

REFERENCES

SEE PLAT "PROPERTY OF CASSIE C. McADAMS ESTATE" BY STEVE T. TOMASZ, PLS, DATED OCTOBER 28, 1994 AND RECORDED IN PB 72/161

SEE PLAT "CARL CLYDE McADAMS" BY DAVID A. GRAFFUNDER, PLS, DATED FEBRUARY 24, 1999 AND RECORDED IN PB 83/46

SEE ALSO PB 88/48.

SEE ALSO USGS QUAD "EFLAND, N.C."

SEE PLAT FOR OTHER REFERENCES

OWNERS ADDRESSES:

LOUIS SMITH
PO BOX 343
APEX, NC 27502

EFLAND, LLC
124 COBBLESTONE DRIVE
CHAPEL HILL, NC 27514

LEGEND:

- ○ IRON PIPE/ROD SET
- ● EXISTING MONUMENT FOUND, IRON ROD/PIPE UNLESS OTHERWISE DESCRIBED
- △ MATHEMATICAL POINT; NO MONUMENT SET
- UTILITY POLE
- ■ EXISTING CONCRETE MONUMENT

SUMMIT
Consulting Engineers
1000 Corporate Dr., Suite 101
Hillsborough, NC 27278-8551
Voice: (919) 732-3883 Fax: (919) 732-6676
www.summit-engineer.com

Book 97 Page 2

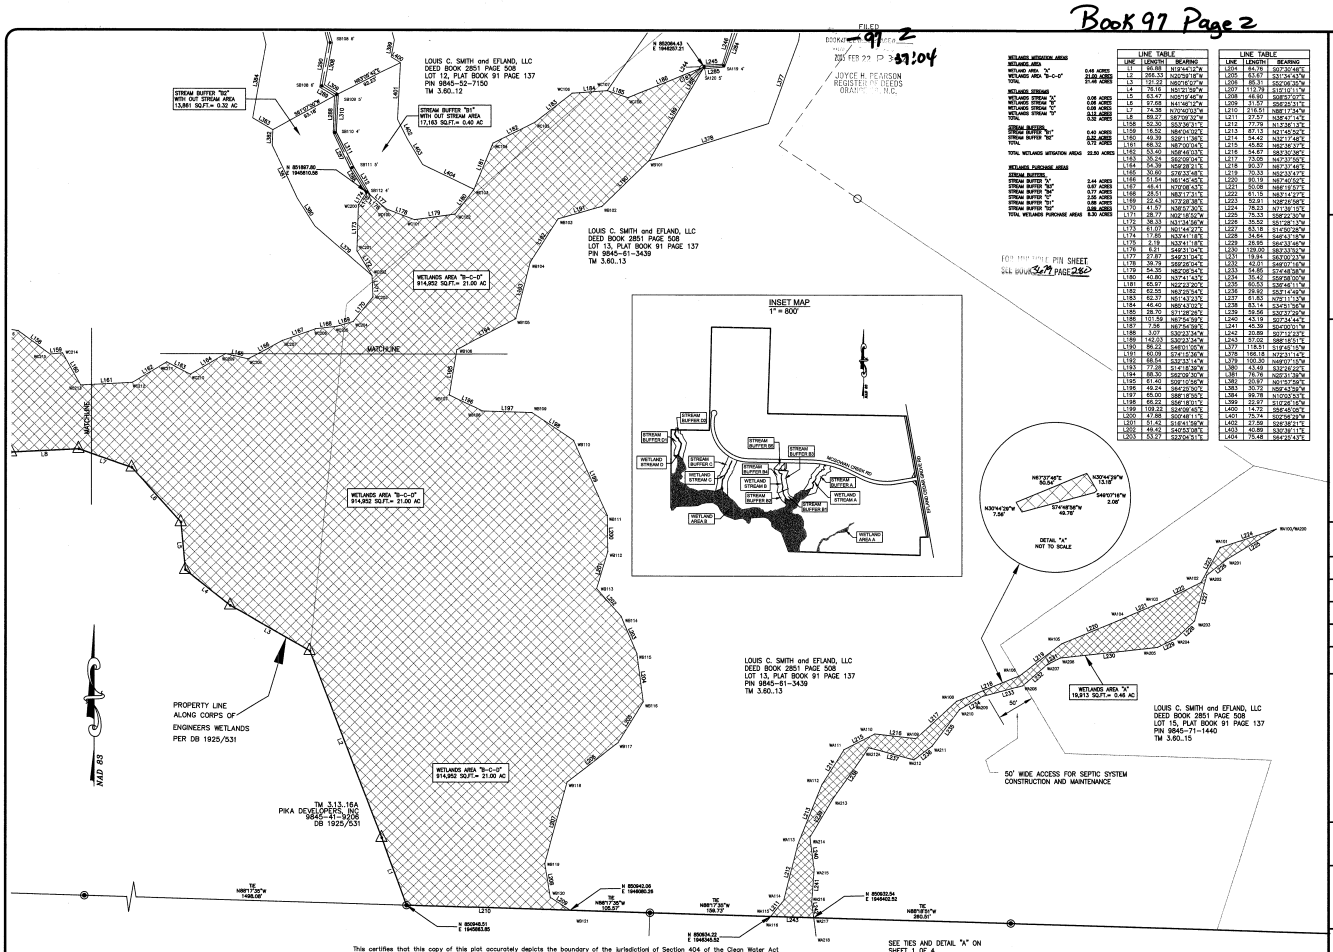

WETLANDS MITIGATION AREAS	
WETLAND AREA "A"	0.46 ACRES
WETLAND AREA "B-C-D"	21.00 ACRES
TOTAL	21.46 ACRES
WETLANDS STREAMS	
WETLANDS STREAM "A"	0.06 ACRES
WETLANDS STREAM "B"	0.08 ACRES
WETLANDS STREAM "C"	0.08 ACRES
WETLANDS STREAM "D"	0.11 ACRES
TOTAL	0.32 ACRES
STREAM BUFFERS	
STREAM BUFFER "B1"	0.40 ACRES
STREAM BUFFER "B0"	0.32 ACRES
TOTAL	0.72 ACRES
TOTAL WETLANDS MITIGATION AREAS	22.00 ACRES
WETLANDS PURCHASE AREAS	
STREAM BUFFERS	
STREAM BUFFER "A"	0.44 ACRES
STREAM BUFFER "B2"	0.07 ACRES
STREAM BUFFER "B3"	0.12 ACRES
STREAM BUFFER "B4"	0.06 ACRES
STREAM BUFFER "C1"	0.06 ACRES
STREAM BUFFER "C2"	0.06 ACRES
TOTAL WETLANDS PURCHASE AREAS	0.30 ACRES

FOR WETLAND PIN SHEET
SEE BOOK 2851 PAGE 280

LINE TABLE		
LINE	LENGTH	BEARING
L1	84.88	N12°41'E
L2	268.33	N20°52'18"W
L3	121.22	N80°16'07"W
L4	76.16	N51°21'39"W
L5	83.47	N35°12'46"W
L6	97.68	N41°46'17"W
L7	74.38	N70°40'03"W
L8	89.27	S67°09'37"W
L158	52.30	S53°36'31"E
L159	16.52	N84°04'01"E
L160	49.39	S28°11'38"E
L161	68.32	N87°00'04"E
L162	53.40	N58°46'03"E
L163	35.24	S60°09'04"E
L164	54.39	N59°28'21"E
L165	30.60	S26°33'48"E
L166	51.54	N61°45'45"E
L167	46.41	N70°08'43"E
L168	28.54	N50°17'31"E
L169	22.43	N73°28'38"E
L170	41.87	N36°07'30"E
L171	28.77	N0°18'50"W
L172	36.33	N31°34'58"W
L173	61.07	N01°44'27"E
L174	17.85	N32°41'18"E
L175	2.19	N37°41'18"E
L176	8.81	S48°31'54"E
L177	27.87	S48°31'54"E
L178	29.79	S69°26'24"E
L179	54.35	N84°06'34"E
L180	40.80	N27°41'43"E
L181	65.97	N22°23'20"E
L182	62.55	N22°23'24"E
L183	62.37	N51°43'31"E
L184	46.40	N69°43'32"E
L185	28.70	S71°28'28"E
L186	101.58	N67°54'59"E
L187	7.58	N67°54'59"E
L188	3.07	S30°33'34"W
L189	142.03	S30°33'34"W
L190	99.23	S49°01'50"W
L191	60.09	S74°13'36"W
L192	98.54	S32°31'14"W
L193	12.08	S14°18'36"W
L194	86.30	S60°06'30"W
L195	61.40	S09°10'58"W
L196	49.24	S67°25'50"E
L197	65.00	S88°18'55"E
L198	65.22	S50°18'51"E
L199	109.23	S24°06'45"E
L200	47.88	S07°48'11"E
L201	51.42	S16°41'58"W
L202	49.42	S42°53'38"E
L203	53.27	S27°04'51"E

LINE TABLE		
LINE	LENGTH	BEARING
L204	84.74	S07°31'48"E
L205	63.67	S21°31'43"W
L206	88.31	S52°06'35"W
L207	112.79	S15°10'11"W
L208	46.80	S08°33'07"E
L209	31.57	S56°23'11"E
L210	216.51	N86°17'34"W
L211	27.57	N38°47'14"E
L212	77.79	N13°36'13"E
L213	67.13	N21°45'52"E
L214	54.42	N32°17'48"E
L215	45.82	N52°36'37"E
L216	54.67	S83°32'38"E
L217	73.05	N47°37'56"E
L218	30.37	N67°37'48"E
L219	70.33	N52°33'47"E
L220	89.19	N87°40'52"E
L221	50.08	N68°18'57"E
L222	61.15	N83°13'27"E
L223	52.91	N28°26'58"E
L224	76.23	N71°38'15"E
L225	75.33	S58°23'30"W
L226	35.52	S81°28'13"W
L227	63.18	S14°50'28"W
L228	34.64	S48°43'18"W
L229	28.95	S64°33'46"W
L230	129.05	S83°33'30"W
L231	19.94	S63°00'33"W
L232	42.01	S44°00'18"W
L233	54.85	S70°48'38"W
L234	34.42	S58°58'00"W
L235	50.53	S30°46'11"W
L236	29.92	S57°14'46"W
L237	61.83	N75°11'13"W
L238	83.14	S34°51'36"W
L239	59.56	S30°33'28"W
L240	43.13	S07°34'44"E
L241	45.39	S04°00'01"W
L242	20.69	S07°12'23"E
L243	37.02	S88°18'01"E
L377	118.51	S12°42'12"W
L378	168.18	N72°31'16"W
L379	100.35	N49°07'13"W
L380	43.49	S32°26'22"E
L381	76.76	S02°31'38"W
L382	20.97	N51°37'39"E
L383	20.72	S52°43'39"E
L384	99.78	N10°03'53"E
L392	22.87	S12°26'18"W
L400	14.72	S84°45'08"E
L401	75.73	S02°58'28"E
L402	27.59	S26°38'21"E
L403	40.82	S32°38'11"E
L404	75.48	S64°22'43"E

VICINITY MAP
NOT TO SCALE

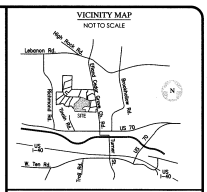

"I hereby certify that the division of property shown and described hereon is exempt from the Orange County Subdivision Regulations definition."

Planning Director

16 Feb 05

Date:

I HEREBY CERTIFY THAT THIS PLAT IS OF THE FOLLOWING TYPE:

G.S. 47-30 (f)(11)(c)(2). This survey is of an existing building or other structure, or natural feature, such as a watercourse.

WETLAND AREAS AND STREAM CENTERLINES ONLY.

I, WILLIAM H. McCARTHY, JR., PLS NO. 3248, CERTIFY THAT THIS MAP WAS DRAWN FROM AN ACTUAL SURVEY MADE UNDER MY SUPERVISION, THAT THE DEED DESCRIPTION(S) AND PLAT(S) FOR THIS PROPERTY SURVEY LISTED HEREON, THAT THE BOUNDARIES NOT SURVEYED ARE CLEARLY INDICATED AS DRAWN FROM INFORMATION LISTED UNDER "REFERENCES", THAT THE RATIO OF PRECISION AS CALCULATED IS 1:10000 OR GREATER, THAT THIS MAP WAS PREPARED IN ACCORDANCE WITH G.S. 47-30 AS AMENDED. WITNESS MY ORIGINAL SIGNATURE, LICENSE NUMBER AND SEAL, THIS 10TH DAY OF DECEMBER, 2004.

NORTH CAROLINA PROFESSIONAL SEAL L-3248 WILLIAM H. McCARTHY, JR.

3248

PROFESSIONAL LAND SURVEYOR — LIC. NUMBER

THIS PLAT FOR WETLAND AREAS AND STREAM CENTERLINES ONLY. ALL BOUNDARY DATA PER NOTE 14.

PROJECT NUMBER
04-089

TAX MAP NUMBERS
REFERENCED BY LOT HEREON

PIN NUMBERS
REFERENCED BY LOT HEREON

DRAWN BY	CHECKED BY
PCS	WHM

DRAWING NAME
L:\jobs\04-089\dwg\04-089-B.dwg

REFERENCES

SEE PLAT "PROPERTY OF CARRIE C. McADAMS ESTATE" BY STEVE F. TUHASE, PLS, DATED OCTOBER 25, 1994 AND RECORDED IN PB 75/165.

SEE PLAT "CARL CLYDE McADAMS" BY DAVID A. GRAFTUNDER, PLS, DATED FEBRUARY 24, 1999 AND RECORDED IN PB 83/46

SEE ALSO PB 86/48.
SEE ALSO USGS QUAD "EFLAND, N.C."

SEE PLAT FOR OTHER REFERENCES

OWNERS ADDRESSES:

LOUIS SMITH
PO BOX 343
APEX, NC 27502

EFLAND, LLC.
124 COBBLESTONE DRIVE
CHAPEL HILL, NC 27514

LEGEND:

- IRON PIPE/ROD SET
- EXISTING MONUMENT FOUND, IRON ROD/PIPE UNLESS OTHERWISE DESCRIBED
- MATHEMATICAL POINT; NO MONUMENT SET
- UTILITY POLE
- EXISTING CONCRETE MONUMENT

WETLAND AREAS AND STREAM CENTERLINES
SURVEYED FOR THE STATE OF NORTH CAROLINA
AT McGOWAN CREEK SUBDIVISION

CHEEKS TWP., ORANGE CO., NORTH CAROLINA
FIELD WORK PERFORMED AUGUST 18, 2004
PROPERTY AS DESCRIBED IN DEED BOOK 2851 PAGE 508
STANDING IN THE NAME OF
LOUIS C SMITH and EFLAND, LLC

This certifies that this copy of this plat accurately depicts the boundary of the jurisdiction of Section 404 of the Clean Water Act as determined by the undersigned on this date. Unless there is a change in the law or our published regulations, this determination of Section 404 jurisdiction may be relied upon for a period not to exceed five years from this date. This determination was made utilizing the 1987 Corps of Engineers Wetland Determination Manual.

Name: _____

Title: _____

Date: _____

SUMMIT
Consulting Engineers
1000 Corporate Dr., Suite 101
Hillsborough, NC 27278-8551
Voice: (919) 732-3883 Fax: (919) 732-6676
www.summit-engineer.com

Book 97 Page 2

Book 97 Page 3

FILED
Book 97 Page 3
2005 FEB 22 P 3:05
JOYCE M. PEARSON
REGISTER OF DEEDS
ORANGE CO., N.C.

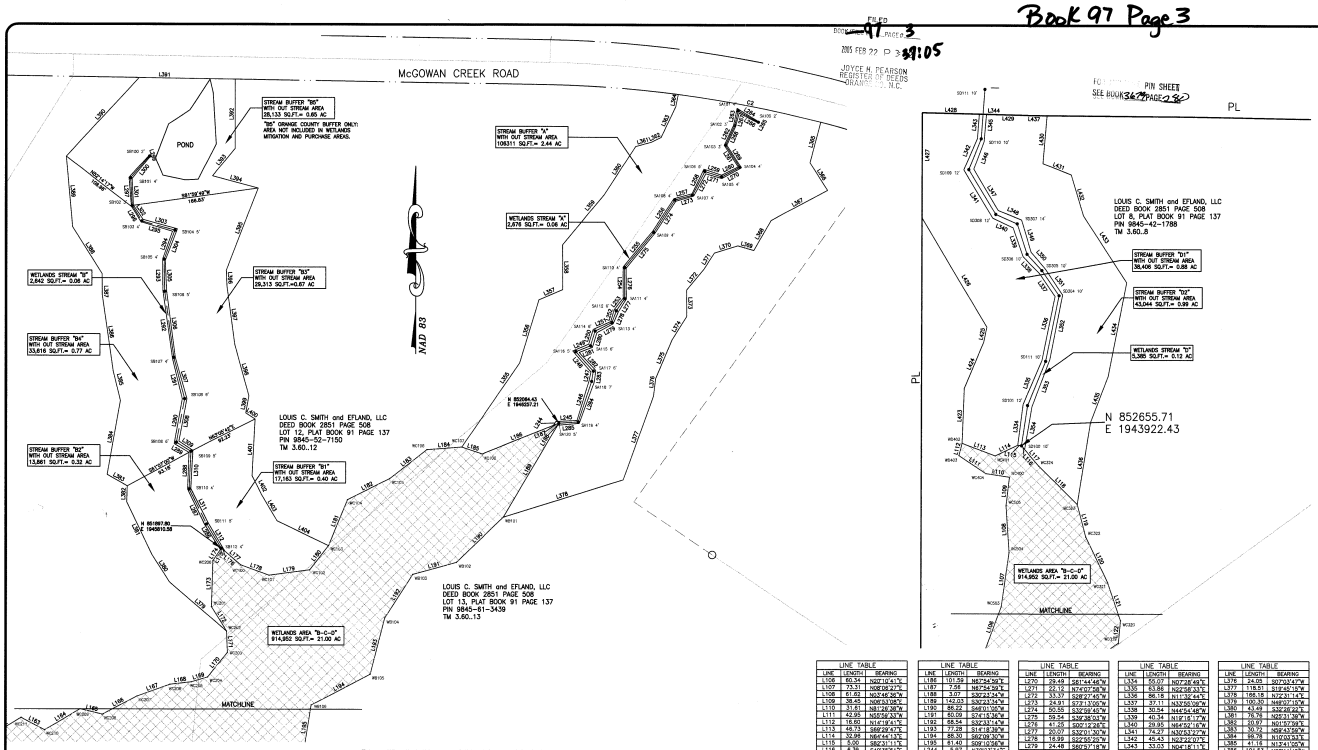

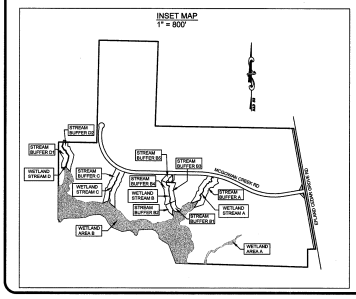

This certifies that this copy of this plat accurately depicts the boundary of the jurisdiction of Section 404 of the Clean Water Act as determined by the undersigned on this date. Unless there is a change in the law or our published regulations, this determination of Section 404 jurisdiction may be relied upon for a period not to exceed five years from this date.
This determination was made utilizing the 1987 Corps of Engineers Wetland Determination Manual.

Name: _____

Title: _____

Date: _____

WETLANDS MITIGATION AREAS

WETLANDS AREA	
WETLAND AREA "B-C-D"	0.46 ACRES
WETLANDS AREA "A"	21.00 ACRES
TOTAL	21.46 ACRES
WETLANDS STREAMS	
WETLANDS STREAM "A"	0.08 ACRES
WETLANDS STREAM "G"	0.08 ACRES
WETLANDS STREAM "K"	0.08 ACRES
WETLANDS STREAM "D"	0.13 ACRES
TOTAL	0.32 ACRES
STREAM BUFFERS	
STREAM BUFFER "B1"	0.40 ACRES
STREAM BUFFER "B2"	0.32 ACRES
TOTAL	0.72 ACRES
TOTAL WETLANDS MITIGATION AREAS	22.50 ACRES

WETLANDS PURCHASE AREAS

STREAM BUFFERS	
STREAM BUFFER "A"	2.44 ACRES
STREAM BUFFER "B3"	0.67 ACRES
STREAM BUFFER "B4"	0.77 ACRES
STREAM BUFFER "C"	2.50 ACRES
STREAM BUFFER "B1"	0.88 ACRES
STREAM BUFFER "D"	0.88 ACRES
TOTAL WETLANDS PURCHASE AREAS	8.30 ACRES

WETLAND AREAS AND STREAM CENTERLINES SURVEYED FOR THE STATE OF NORTH CAROLINA AT McGOWAN CREEK SUBDIVISION

CHEEKS TWP., ORANGE CO., NORTH CAROLINA
FIELD WORK PERFORMED AUGUST 18, 2004
PROPERTY AS DESCRIBED IN DEED BOOK 2851 PAGE 508
STANDING IN THE NAME OF
LOUIS C SMITH and EFLAND, LLC

SCALE: 1" = 60'
60' 0 60 120'

LINE TABLE

LINE	LENGTH	BEARING
L106	60.34	N07°10'41"E
L107	73.31	N08°28'21"E
L108	61.83	N07°46'36"E
L109	38.45	N09°13'08"E
L110	31.61	N81°20'38"W
L111	42.85	N57°56'37"W
L112	16.60	N16°18'41"E
L113	46.73	S66°26'43"E
L114	32.98	N64°44'13"E
L115	3.00	S82°31'11"E
L116	8.39	S40°20'31"E
L117	29.60	S40°20'31"E
L118	71.85	S44°06'31"E
L119	44.67	S14°41'10"E
L120	67.26	S05°32'18"E
L121	53.49	S18°30'01"E
L122	30.06	S05°26'57"W
L164	54.39	N06°26'21"E
L165	30.60	S79°33'48"E
L166	51.54	N61°45'46"E
L167	46.41	N70°06'45"E
L168	28.51	N83°17'31"E
L169	22.43	N73°28'36"E
L170	41.57	N36°37'30"E
L171	18.77	N52°18'50"W
L172	36.33	N31°34'56"W
L173	61.07	N01°44'21"E
L174	17.66	N32°41'18"E
L175	2.19	N33°41'18"E
L176	6.21	S48°31'04"E
L177	27.87	S48°31'04"E
L178	36.79	S66°26'04"E
L179	54.35	N82°06'54"E
L180	40.80	N27°41'44"E
L181	65.97	N22°23'20"E
L182	62.55	N62°25'51"E
L183	62.37	N51°43'23"E
L184	46.40	N85°43'33"E
L185	28.70	S71°28'24"E

LINE TABLE

LINE	LENGTH	BEARING
L186	101.59	N67°54'50"E
L187	7.58	N67°54'50"E
L188	3.07	S82°32'34"W
L189	142.03	S36°21'47"W
L190	86.22	S46°01'06"W
L191	50.09	S74°15'36"W
L192	58.54	S32°33'14"W
L193	77.28	S14°18'36"W
L194	68.30	S62°09'30"W
L195	61.40	S06°10'38"W
L244	9.97	N39°23'34"E
L245	28.13	N67°08'29"E
L246	50.25	N16°42'48"E
L247	13.18	N11°13'30"E
L248	36.43	N41°13'17"W
L249	23.03	N88°13'21"W
L250	25.31	N19°27'51"E
L251	28.44	N82°32'08"E
L252	16.43	N18°12'28"E
L253	19.38	N37°53'54"E
L254	41.43	N01°12'26"W
L255	60.75	N39°36'03"E
L256	51.84	N32°39'45"E
L257	34.98	N74°37'58"E
L258	36.05	N24°47'58"E
L259	24.65	S71°40'32"E
L260	24.58	N63°31'46"E
L261	34.36	N32°40'11"W
L262	26.54	N25°37'13"E
L263	33.93	N11°16'18"E
L264	33.81	S88°04'03"E
L265	20.00	S30°05'08"W
L266	28.45	N61°45'40"W
L267	18.08	S14°03'06"W
L268	28.31	S24°57'18"W
L269	36.01	S32°40'11"E

LINE TABLE

LINE	LENGTH	BEARING
L270	29.49	S81°44'46"W
L271	22.12	N74°07'38"W
L272	33.37	S08°27'45"W
L273	24.91	S73°13'06"W
L274	20.55	S32°08'45"W
L275	59.54	S39°38'03"W
L276	41.45	S00°12'28"E
L277	20.07	S32°01'30"W
L278	16.99	S22°50'25"W
L279	24.48	S80°57'18"W
L280	20.58	S18°37'57"W
L281	18.76	S88°57'04"W
L282	32.21	S42°52'14"E
L283	19.59	S07°03'47"W
L284	58.48	S18°45'15"W
L285	28.75	S84°54'41"W
L286	38.47	N32°18'13"W
L287	52.51	N20°38'18"W
L288	49.20	N01°56'40"E
L289	22.68	N85°40'13"W
L290	60.73	N10°02'26"E
L291	54.44	N13°40'52"W
L292	80.00	N08°08'33"W
L293	41.24	N00°28'14"W
L294	35.80	N19°25'24"E
L295	43.60	N37°28'41"W
L296	33.72	N31°37'30"W
L297	38.04	N04°41'48"W
L298	39.75	N42°24'36"E
L299	2.38	S18°52'26"E
L300	36.88	S39°17'14"W
L301	35.75	S02°18'39"E
L302	22.61	S04°18'27"E
L303	47.30	S74°54'40"E
L304	44.24	S31°04'15"W
L305	40.77	S02°28'48"E
L306	86.27	S27°13'20"E
L307	57.25	S12°41'26"E
L308	57.75	S10°27'37"W
L309	21.97	S00°30'40"E
L310	61.11	S00°07'08"W
L311	31.26	S08°46'31"E
L312	43.23	S30°46'24"E

LINE TABLE

LINE	LENGTH	BEARING
L313	20.07	N07°28'49"W
L314	22.12	N26°58'33"E
L315	86.15	N11°36'44"E
L316	37.11	N33°55'06"W
L317	32.34	N44°54'48"W
L318	40.34	N10°18'17"W
L319	29.95	N64°52'18"W
L320	20.07	S32°01'30"W
L321	74.27	N30°53'27"W
L322	45.43	S02°32'07"E
L323	33.03	N04°18'11"E
L324	9.75	S88°33'13"E
L325	37.17	S04°07'15"W
L326	38.32	S22°27'03"W
L327	63.57	S32°28'26"E
L328	33.37	S88°15'11"E
L329	43.89	S16°36'18"E
L330	28.46	S46°31'28"E
L331	41.27	S33°21'38"E
L332	87.45	S11°11'34"W
L333	66.87	S32°38'44"W
L334	57.77	S06°40'00"W
L335	138.97	S34°20'00"W
L336	87.45	N16°53'33"E
L337	34.28	N88°12'11"E
L338	58.65	N02°12'26"W
L339	65.11	N33°38'03"E
L340	77.66	N32°56'45"E
L341	21.30	N74°37'48"E
L342	14.60	N82°51'48"E
L343	46.04	N24°57'18"E
L344	18.53	N11°16'18"E
L345	56.06	N14°47'34"E
L346	43.28	N32°31'38"E
L347	84.88	S81°44'48"W
L348	45.56	N30°08'08"E
L349	21.91	N74°07'58"W
L350	32.55	S27°13'08"W
L351	25.89	S32°39'45"W
L352	35.18	S38°38'03"W
L353	32.57	S00°12'28"E
L354	32.57	S00°12'28"E
L355	28.27	S02°53'12"W
L356	101.53	N08°18'11"E
L357	28.15	S88°33'13"E
L358	73.98	N32°38'44"W
L359	53.88	N05°06'41"E
L360	142.83	N42°29'50"E
L361	138.83	N88°33'13"E
L362	22.64	N32°38'44"W
L363	47.05	S38°10'34"E
L364	62.58	S78°02'24"E
L365	118.48	S21°12'11"E
L366	20.63	S02°10'35"E
L367	78.82	S07°50'09"E
L368	70.49	S10°26'11"E
L369	22.87	S10°26'16"E
L370	14.72	S06°40'00"E
L371	75.74	S02°38'28"E
L372	27.59	S00°38'21"E
L373	40.84	S00°38'11"E
L374	75.48	S64°26'43"E
L375	73.49	S02°12'17"W
L376	66.62	N22°40'45"E
L377	18.99	N11°40'37"E
L378	187.95	N32°44'03"W
L379	140.22	N07°08'54"E
L380	75.34	S88°53'13"E
L381	52.09	S88°53'13"E
L382	64.43	S04°50'50"W
L383	40.41	S88°12'50"E
L384	58.99	S18°24'11"E
L385	104.63	S32°05'34"E
L386	128.76	S11°11'04"W
L387	65.73	S22°50'18"W
L388	110.21	S09°08'16"W
L389	28.12	S88°40'48"E

LINE TABLE

LINE	LENGTH	BEARING
L390	20.07	N07°28'49"W
L391	138.83	N88°33'13"E
L392	22.64	N32°38'44"W
L393	47.05	S38°10'34"E
L394	62.58	S78°02'24"E
L395	118.48	S21°12'11"E
L396	20.63	S02°10'35"E
L397	78.82	S07°50'09"E
L398	70.49	S10°26'11"E
L399	22.87	S10°26'16"E
L400	14.72	S06°40'00"E
L401	75.74	S02°38'28"E
L402	27.59	S00°38'21"E
L403	40.84	S00°38'11"E
L404	75.48	S64°26'43"E
L423	73.49	S02°12'17"W
L424	66.62	N22°40'45"E
L425	18.99	N11°40'37"E
L426	187.95	N32°44'03"W
L427	140.22	N07°08'54"E
L428	75.34	S88°53'13"E
L429	52.09	S88°53'13"E
L430	64.43	S04°50'50"W
L431	40.41	S88°12'50"E
L432	58.99	S18°24'11"E
L433	104.63	S32°05'34"E
L434	128.76	S11°11'04"W
L435	65.73	S22°50'18"W
L436	110.21	S09°08'16"W
L437	28.12	S88°40'48"E

CURVE TABLE

CURVE	LENGTH	RADIUS	CHORD	DIRECTION
C2	182.43	1500.00	182.30	N39°33'07"W

VICINITY MAP
NOT TO SCALE

"I hereby certify that the division of property shown and described hereon is exempt from the Orange County Subdivision Regulations by definition."

Robert D. Hass
Planning Director
7 Feb 05
Date:

I HEREBY CERTIFY THAT THIS PLAT IS OF THE FOLLOWING TYPE:
G.S. 47-30 (f)(11)(c)(2). This survey is of an existing building or other structure, or natural feature, such as a watercourse.

WETLAND AREAS AND STREAM CENTERLINES ONLY

I, WILLIAM H. McCARTHY, JR., PLS NO. 3248, CERTIFY THAT THIS MAP WAS DRAWN UNDER MY ACTUAL SURVEY MADE UNDER MY SUPERVISION; THAT THE DEED DESCRIPTIONS RECORDED IN BOOK FOR THIS PROPERTY BOARD LISTED HEREON, THAT THE BOUNDARIES NOT SURVEYED ARE CLEARLY INDICATED AS DRAWN FROM INFORMATION LISTED UNDER "REFERENCES", THAT THE RATIO OF PRECISION AS CALCULATED IS 1:9000 OR GREATER, THAT THIS MAP WAS PREPARED IN ACCORDANCE WITH G.S. 47-30 AS AMENDED. WITNESS MY ORIGINAL SIGNATURE, LICENSE NUMBER AND SEAL THIS 10TH DAY OF DECEMBER, 2004.

NORTH CAROLINA PROFESSIONAL SEAL L-3248 LAND SURVEYOR WILLIAM H. McCARTHY, JR.

PROFESSIONAL LAND SURVEYOR — 3248 — LIC. NUMBER

THIS PLAT FOR WETLAND AREAS AND STREAM CENTERLINES ONLY. ALL BOUNDARY DATA PER NOTE 'W'.

PROJECT NUMBER
04-089

TAX MAP NUMBERS
REFERENCED BY LOT HEREON

PIN NUMBERS
REFERENCED BY LOT HEREON

DRAWN BY	CHECKED BY
RLF	WHM

DRAWING NAME
L:\jobs\04-089\dwg\04-089-B.dwg

REFERENCES
SEE PLAT "PROPERTY OF CASSIE C. McADAMS ESTATE" BY STEVE F. TOMASIC PLS, DATED OCTOBER 23, 1994 AND RECORDED IN PB 72/167.
SEE PLAT "CARL D. LYDE McADAMS" BY DAVID W. HOLLOWAY PLS, DATED FEBRUARY 26, 1979 AND RECORDED IN PB 83/46
SEE ALSO PB 98/48.
SEE ALSO USGS QUAD "EFLAND, N.C."

SEE PLAT FOR OTHER REFERENCES

OWNERS ADDRESSES:
LOUIS SMITH, PO BOX 343, APEX, NC 27502
EFLAND, LLC, 124 COBBLESTONE DRIVE, CHAPEL HILL, NC 27514

LEGEND:
WON PIPE/ROD SET
EXISTING MONUMENT FOUND, IRON ROD/PIPE UNLESS OTHERWISE DESCRIBED
MATHEMATICAL POINT
NO MONUMENT SET
UTILITY POLE
EXISTING CONCRETE MONUMENT

SUMMIT Consulting Engineers
1000 Corporate Dr., Suite 101
Hillsborough, NC 27278-8551
Voice: (919) 732-3883 Fax: (919) 732-6676
www.summit-engineer.com

Book 97 Page 3