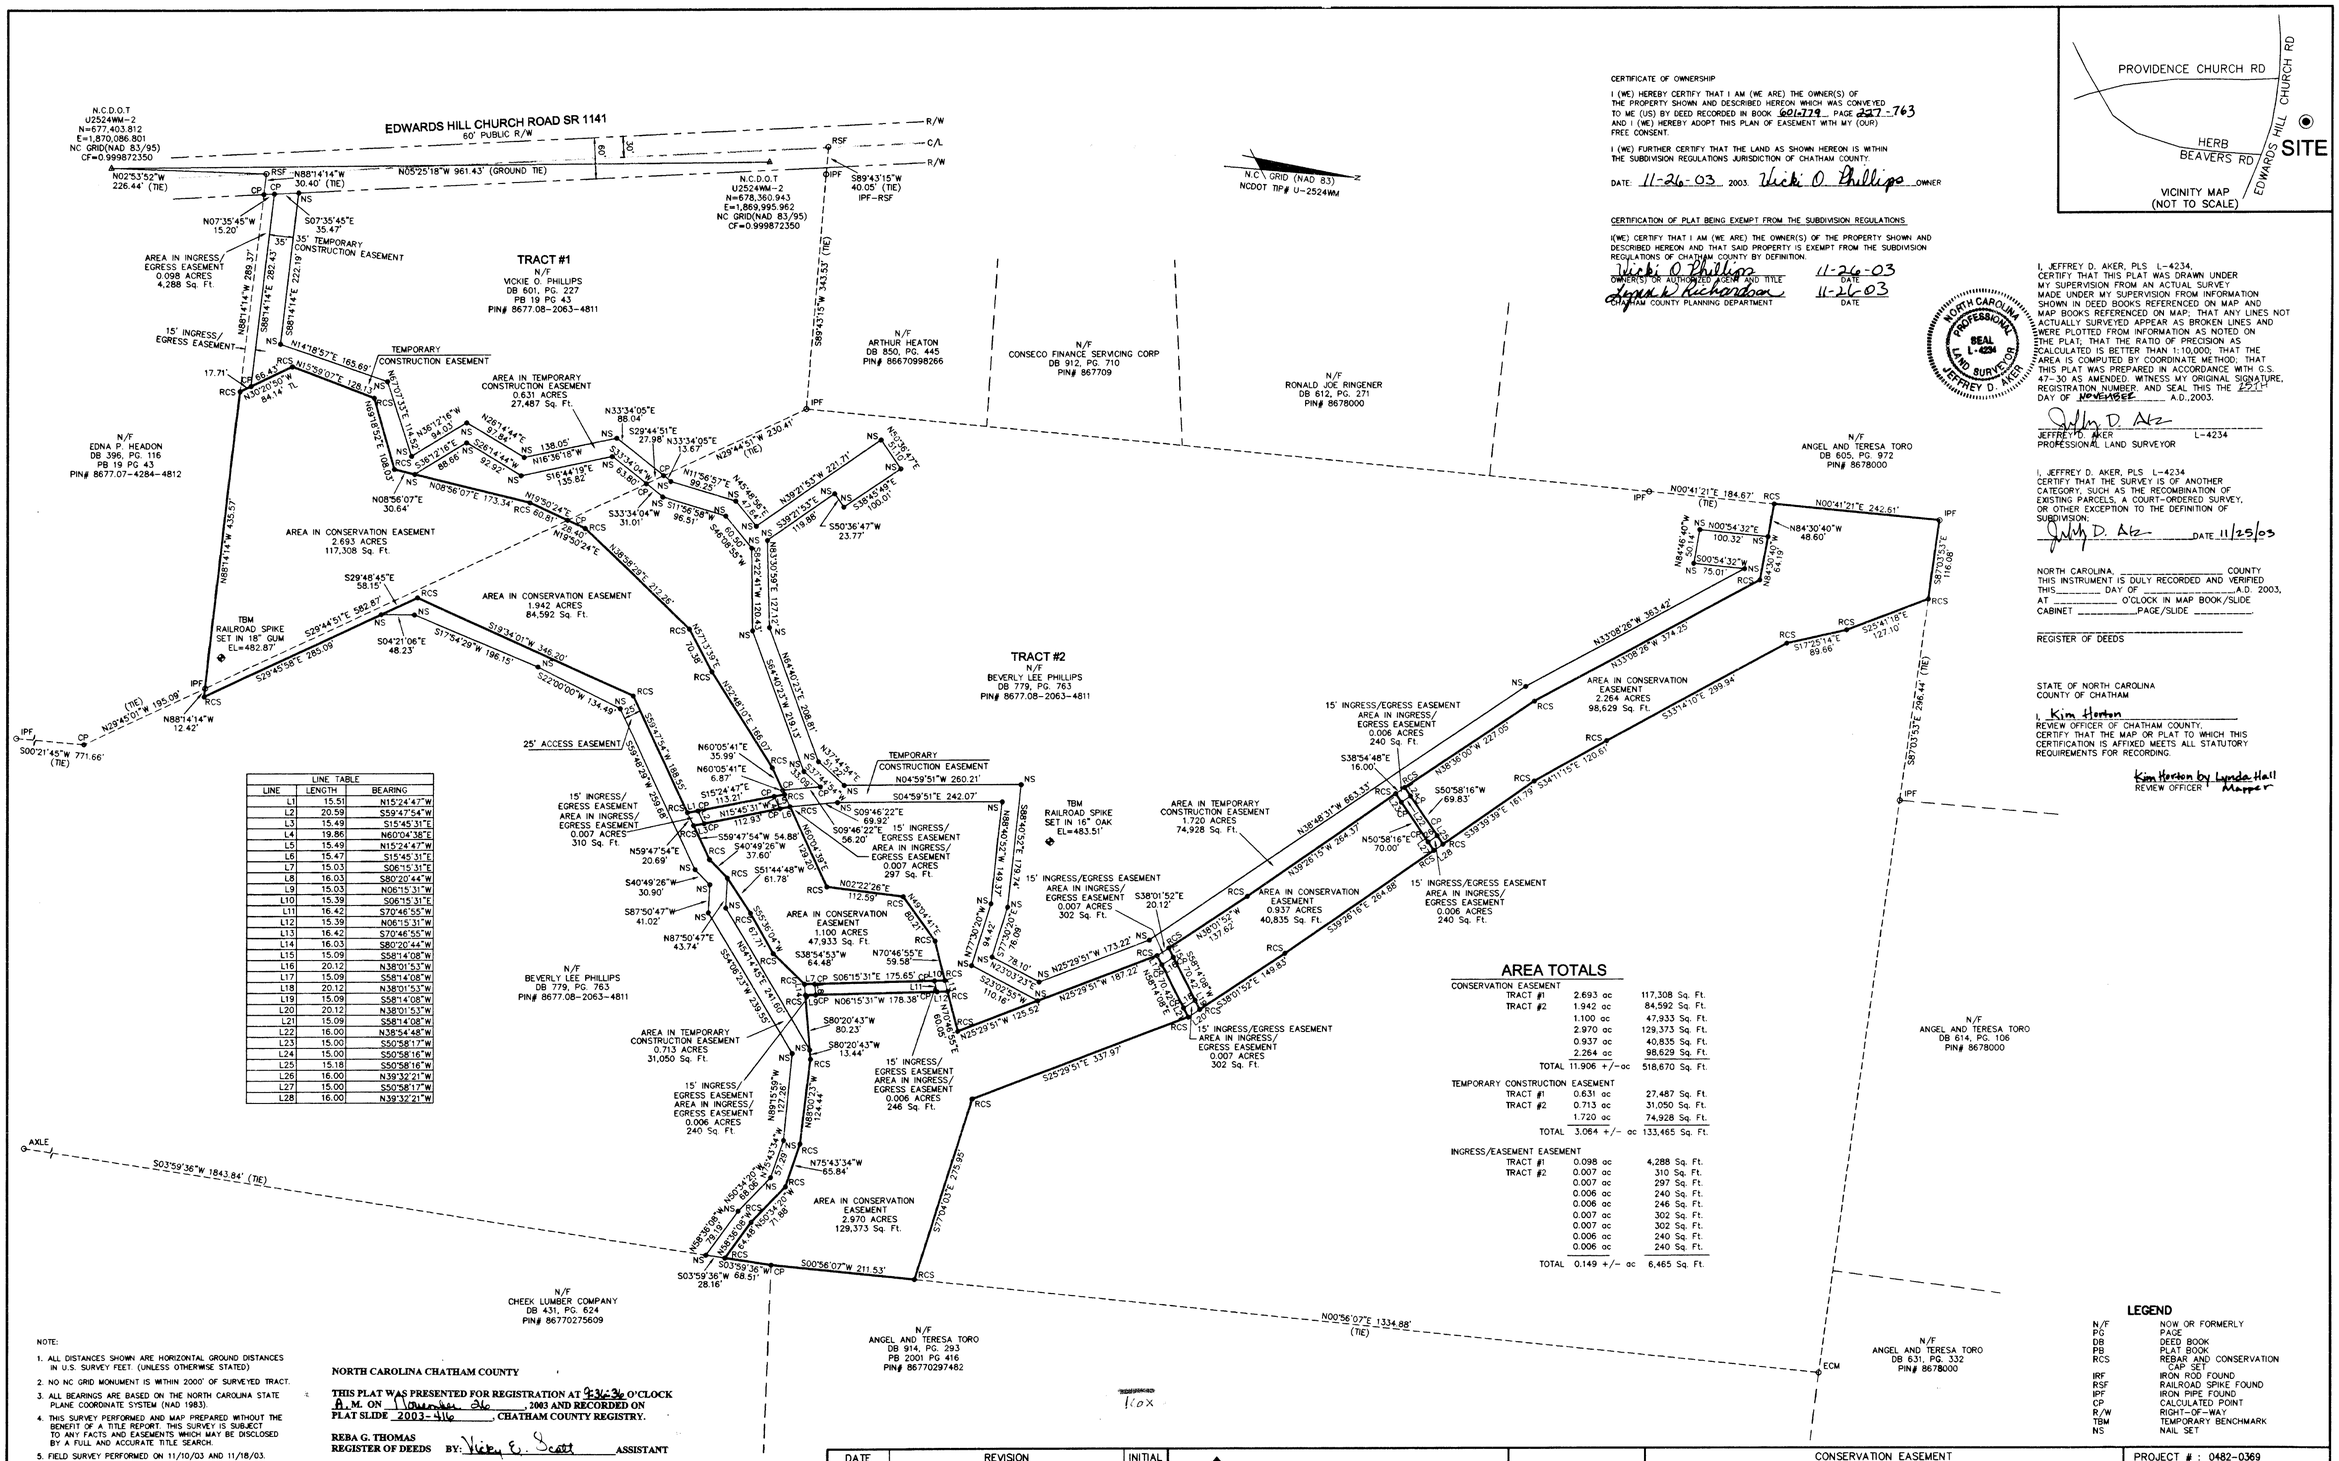
EDWARDS HILL CHURCH ROAD SR 1141
60' PUBLIC R/W
TRACT #1
N/F
VICKIE O. PHILLIPS
DB 601, PG. 227
PB 19 PG 43
PIN# 8677.08-2063-4811
TRACT #2
N/F
BEVERLY LEE PHILLIPS
DB 779, PG. 763
PB 19 PG 43
PIN# 8677.08-2063-4811
AREA IN INGRESS/ EGRESS EASEMENT 0.098 ACRES 4,288 Sq. Ft.
15' INGRESS/ EGRESS EASEMENT
TEMPORARY CONSTRUCTION EASEMENT
35' TEMPORARY CONSTRUCTION EASEMENT
AREA IN TEMPORARY CONSTRUCTION EASEMENT 0.631 ACRES 27,487 Sq. Ft.
AREA IN CONSERVATION EASEMENT 2.693 ACRES 117,308 Sq. Ft.
AREA IN CONSERVATION EASEMENT 1.942 ACRES 84,592 Sq. Ft.
AREA IN CONSERVATION EASEMENT 1.100 ACRES 47,933 Sq. Ft.
AREA IN TEMPORARY CONSTRUCTION EASEMENT 0.713 ACRES 31,050 Sq. Ft.
AREA IN CONSERVATION EASEMENT 2.970 ACRES 129,373 Sq. Ft.
AREA IN CONSERVATION EASEMENT 2.264 ACRES 98,629 Sq. Ft.
AREA IN CONSERVATION EASEMENT 0.937 ACRES 40,835 Sq. Ft.
AREA IN TEMPORARY CONSTRUCTION EASEMENT 1.720 ACRES 74,928 Sq. Ft.
15' INGRESS/EGRESS EASEMENT AREA IN INGRESS/ EGRESS EASEMENT 0.007 ACRES 310 Sq. Ft.
15' INGRESS/EGRESS EASEMENT AREA IN INGRESS/ EGRESS EASEMENT 0.006 ACRES 240 Sq. Ft.
15' INGRESS/EGRESS EASEMENT AREA IN INGRESS/ EGRESS EASEMENT 0.007 ACRES 297 Sq. Ft.
15' INGRESS/EGRESS EASEMENT AREA IN INGRESS/ EGRESS EASEMENT 0.006 ACRES 246 Sq. Ft.
15' INGRESS/EGRESS EASEMENT AREA IN INGRESS/ EGRESS EASEMENT 0.007 ACRES 302 Sq. Ft.
15' INGRESS/EGRESS EASEMENT AREA IN INGRESS/ EGRESS EASEMENT 0.007 ACRES 302 Sq. Ft.
15' INGRESS/EGRESS EASEMENT AREA IN INGRESS/ EGRESS EASEMENT 0.006 ACRES 240 Sq. Ft.
25' ACCESS EASEMENT
TEMPORARY CONSTRUCTION EASEMENT
TBM RAILROAD SPIKE SET IN 18" GUM EL=482.87'
TBM RAILROAD SPIKE SET IN 16" OAK EL=483.51'
N/F EDNA P. HEADON DB 396, PG. 116 PB 19 PG 43 PIN# 8677.07-4284-4812
N/F ARTHUR HEATON DB 850, PG. 445 PIN# 86670998266
N/F CONSECO FINANCE SERVICING CORP DB 912, PG. 710 PIN# 867709
N/F RONALD JOE RINGENER DB 812, PG. 271 PIN# 8678000
N/F ANGEL AND TERESA TORO DB 605, PG. 972 PIN# 8678000
N/F ANGEL AND TERESA TORO DB 614, PG. 106 PIN# 8678000
N/F ANGEL AND TERESA TORO DB 631, PG. 332 PIN# 8678000
N/F CHEEK LUMBER COMPANY DB 431, PG. 624 PIN# 86770275609
N/F ANGEL AND TERESA TORO DB 914, PG. 293 PB 2001 PG 416 PIN# 86770297482
N.C.D.O.T U2524WM-2 N=677,403.812 E=1,870,086.801 NC GRID(NAD 83/95) CF=0.999872350
N.C.D.O.T U2524WM-2 N=678,360.943 E=1,869,995.962 NC GRID(NAD 83/95) CF=0.999872350
N.C. GRID (NAD 83) NCDOT TIP# U-2524WM
N00°41'21"E 184.67' (TIE)
N00°41'21"E 242.61'
S00°21'45"W 771.66' (TIE)
S03°59'36"W 1843.84' (TIE)
N00°56'07"E 1334.88' (TIE)
S00°56'07"W 211.53'
S25°29'51"E 337.97'
S37°04'03"E 235.95'
S87°03'53"E 286.44' (TIE)
S89°43'15"W 343.53' (TIE)
N05°25'18"W 961.43' (GROUND TIE)
N02°53'52"W 226.44' (TIE)
N88°14'14"W 30.40' (TIE)
S89°43'15"W 40.05' (TIE) IPF-RSF
N29°45'01"W 195.09' (TIE)
N29°45'01"W 289.37'
S88°14'14"E 282.43'
S88°14'14"E 222.19'
N88°14'14"W 435.57'
N88°14'14"W 12.42'
N88°14'14"W 30.40'
N88°14'14"W 289.37'
S29°45'58"E 285.09'
S29°44'51"E 582.87'
S17°54'29"W 196.15'
S19°34'01"W 346.20'
S22°00'00"W 134.49'
S29°48'45"E 58.15'
S04°21'06"E 48.23'
S07°35'45"E 35.47'
N07°35'45"W 15.20'
N30°20'50"W 84.14' TL
N00°54'32"E 100.32'
S00°54'32"W 75.01'
N84°30'40"W 48.60'
N84°46'40"W 50.14'
N84°30'40"W 64.19'
S87°03'53"E 118.08'
S25°41'18"E 127.10'
S17°25'14"E 89.66'
S34°11'15"E 120.61'
S39°39'39"E 161.79'
S39°26'16"E 264.88'
S50°58'16"W 69.83'
N50°58'16"E 70.00'
S38°54'48"E 16.00'
N38°48'31"W 863.33'
N38°36'00"W 227.05'
N33°08'26"W 363.42'
N33°08'26"W 374.25'
S33°14'10"E 299.34'
N38°26'13"W 264.37'
N38°01'52"W 137.62'
S38°01'52"E 20.12'
N25°29'51"W 173.22'
N25°29'51"W 187.22'
N25°29'51"W 125.52'
N25°29'51"W 60.05'
N77°30'20"W 94.42'
N77°30'20"W 78.09'
N77°30'20"W 78.10'
N23°03'23"W 110.16'
N23°03'23"W 80.23'
N70°46'55"E 59.58'
N02°22'26"E 112.59'
N02°22'26"E 80.23'
N60°05'41"E 35.99'
N60°05'41"E 6.87'
N15°24'47"W 113.21'
N15°45'31"W 112.93'
N59°47'54"W 54.88'
N40°49'26"W 37.60'
N51°44'48"W 61.78'
N59°47'54"E 20.69'
N40°49'26"W 30.90'
N87°50'47"W 41.02'
N87°50'47"E 43.74'
N24°49'23"W 241.16'
N24°49'23"W 239.55'
N89°15'59"W 127.26'
N87°03'23"W 124.44'
N75°43'34"W 65.84'
N58°58'08"W 78.19'
N58°58'08"W 64.48'
N60°34'20"W 71.88'
N60°34'20"W 68.08'
N58°58'08"W 57.20'
S03°59'36"W 68.51'
S03°59'36"W 28.16'
N04°59'51"W 260.21'
S04°59'51"E 242.07'
S09°46'22"E 69.92'
S09°46'22"E 56.20'
N89°40'52"E 119.74'
N89°40'52"E 149.37'
S06°15'31"E 175.65'
N06°15'31"W 178.38'
S80°20'43"W 80.23'
S80°20'43"W 13.44'
N17°04'55"E 60.05'
S50°36'47"W 23.77'
S38°45'49"E 100.01'
S39°21'53"E 119.86'
N39°21'53"W 221.71'
N39°36'47"E 53.10'
N29°44'51"W 230.41' (TIE)
N11°56'57"E 99.35'
N45°46'36"E 64.71'
S17°56'58"W 96.51'
S40°08'55"W 60.00'
N69°30'06"E 120.13'
N69°30'06"E 127.12'
N64°40'22"E 208.81'
N64°40'22"E 219.13'
N37°43'54"E 37.32'
N57°13'55"E 70.58'
N32°48'10"E 168.07'
S59°47'54"W 198.55'
S59°46'25"W 239.68'
S55°36'04"W 87.71'
S54°14'55"E 124.20'
S14°44'47"E 125.20'
