STATE OF NORTH CAROLINA, JACKSON COUNTY

I, Douglas R. Yarbrough, certify that this map was drawn under my direct supervision, from an actual survey made under my direct supervision; That the ratio of Precision is 1:10,000+ ; That the boundaries not surveyed are shown as broken lines; That this map was prepared from deed descriptions recorded in Deed Book(s) ___See Deed Reference Note____#3 and that this map was prepared in accordance with G. S. 47-30, as amended.

Witness my hand and seal this 19 Day of OCTOBER, 2010.

Douglas R. Yarbrough, Professional Land Surveyor, L-3395

NORTH CAROLINA PROFESSIONAL SEAL L-3395 LAND SURVEYOR DOUGLAS R. YARBROUGH

I, Douglas R. Yarbrough, Professional Land Surveyor, L-3395
Certify to one or more of the following:

- ○ 1. This Survey creates a subdivision of land within the area of a county or municipality that has an ordinance that regulates parcels of land.
- ○ 2. This Survey is located in a portion of a county or municipality that is unregulated as to an ordinance that regulates parcels of land.
- ○ 3. This Survey is of an existing parcel or parcels of land.
- ● 4. This Survey is of another category, such as the recombination of existing parcels, a court - ordered survey, or other exception to the definition of subdivision.
- ○ 5. The information available to the surveyor is such that the surveyor is unable to make a determination to the best of his or her professional ability as to the provisions contained in items 1 - 4 above.

Douglas R. Yarbrough, PLS, L-3395 Date 11/25/10

NORTH CAROLINA PROFESSIONAL SEAL L-3395 LAND SURVEYOR DOUGLAS R. YARBROUGH

FILED Dec 07, 2010 03:25 pm
PLAT SLIDE 0000L — 0336
INSTRUMENT 31656

FILED UNION COUNTY, NC CRYSTAL CRUMP REGISTER OF DEEDS

By: Joyce Tarlton - Asst.

**Owners Certification**
I (we) hereby certify that I am (we are) the owner(s) of the property shown and described hereon, which was conveyed to me (us) in a deed recorded in Deed Book 1455, Page 874 in the Union County Register Of Deeds Office, Union County, North Carolina.

Richard E. Loving 12-3-10
Owner Date

Aretta H. Loving 12-3-10
Owner Date

NOTES:
1. OWNER/ADDRESS:
   RICHARD E. LOVING AND WIFE ARETTA H. LOVING
   6901 CINDER RUN - WAXHAW, NC 28173.
2. TAX PARCEL ID: 05126051 AND 05126052
3. DEED REFERENCE: DEED BOOK 1455, PAGE 874.
4. PLAT REFERENCE: PLAT CABINET D, PAGE 325.
5. TOTAL AREA OF 3.37 ACRES MORE OR LESS. AREA COMPUTATIONS AR E BY THE COORDINATE METHOD.




VICINITY MAP

STATE OF NORTH CAROLINA
COUNTY OF UNION
I, Linda B. Edwards, Review Officer of Union County, certify that this map or plat to which this certification is affixed meets all statutory requirements for recording.

Linda B. Edwards 12-7-10
Review Officer Date

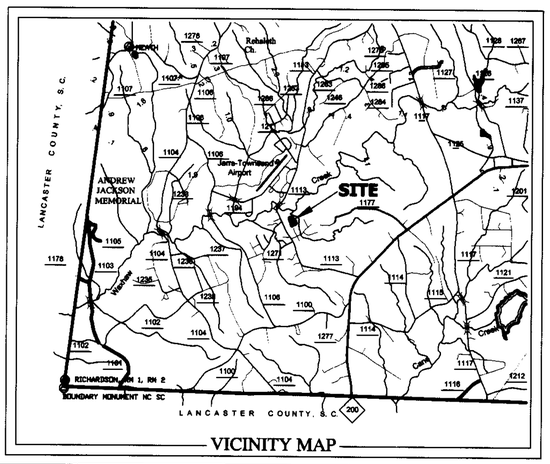


Note: All Geodetic ties are to NCGS Station "NC 18 A".
N = 409,742.6648 E = 1,475,619.0599
NAD (2007) Scale Factor 0.999895450
Ties as shown are not to scale.

LANDMARK SURVEYING, INC.

LEGEND

| | |
|---|---|
| Existing Iron Pipe | ● |
| *New Iron Pipe | ○——* |
| Monument | ■ |
| Rock | ▲ |
| Mathematical Point | × |

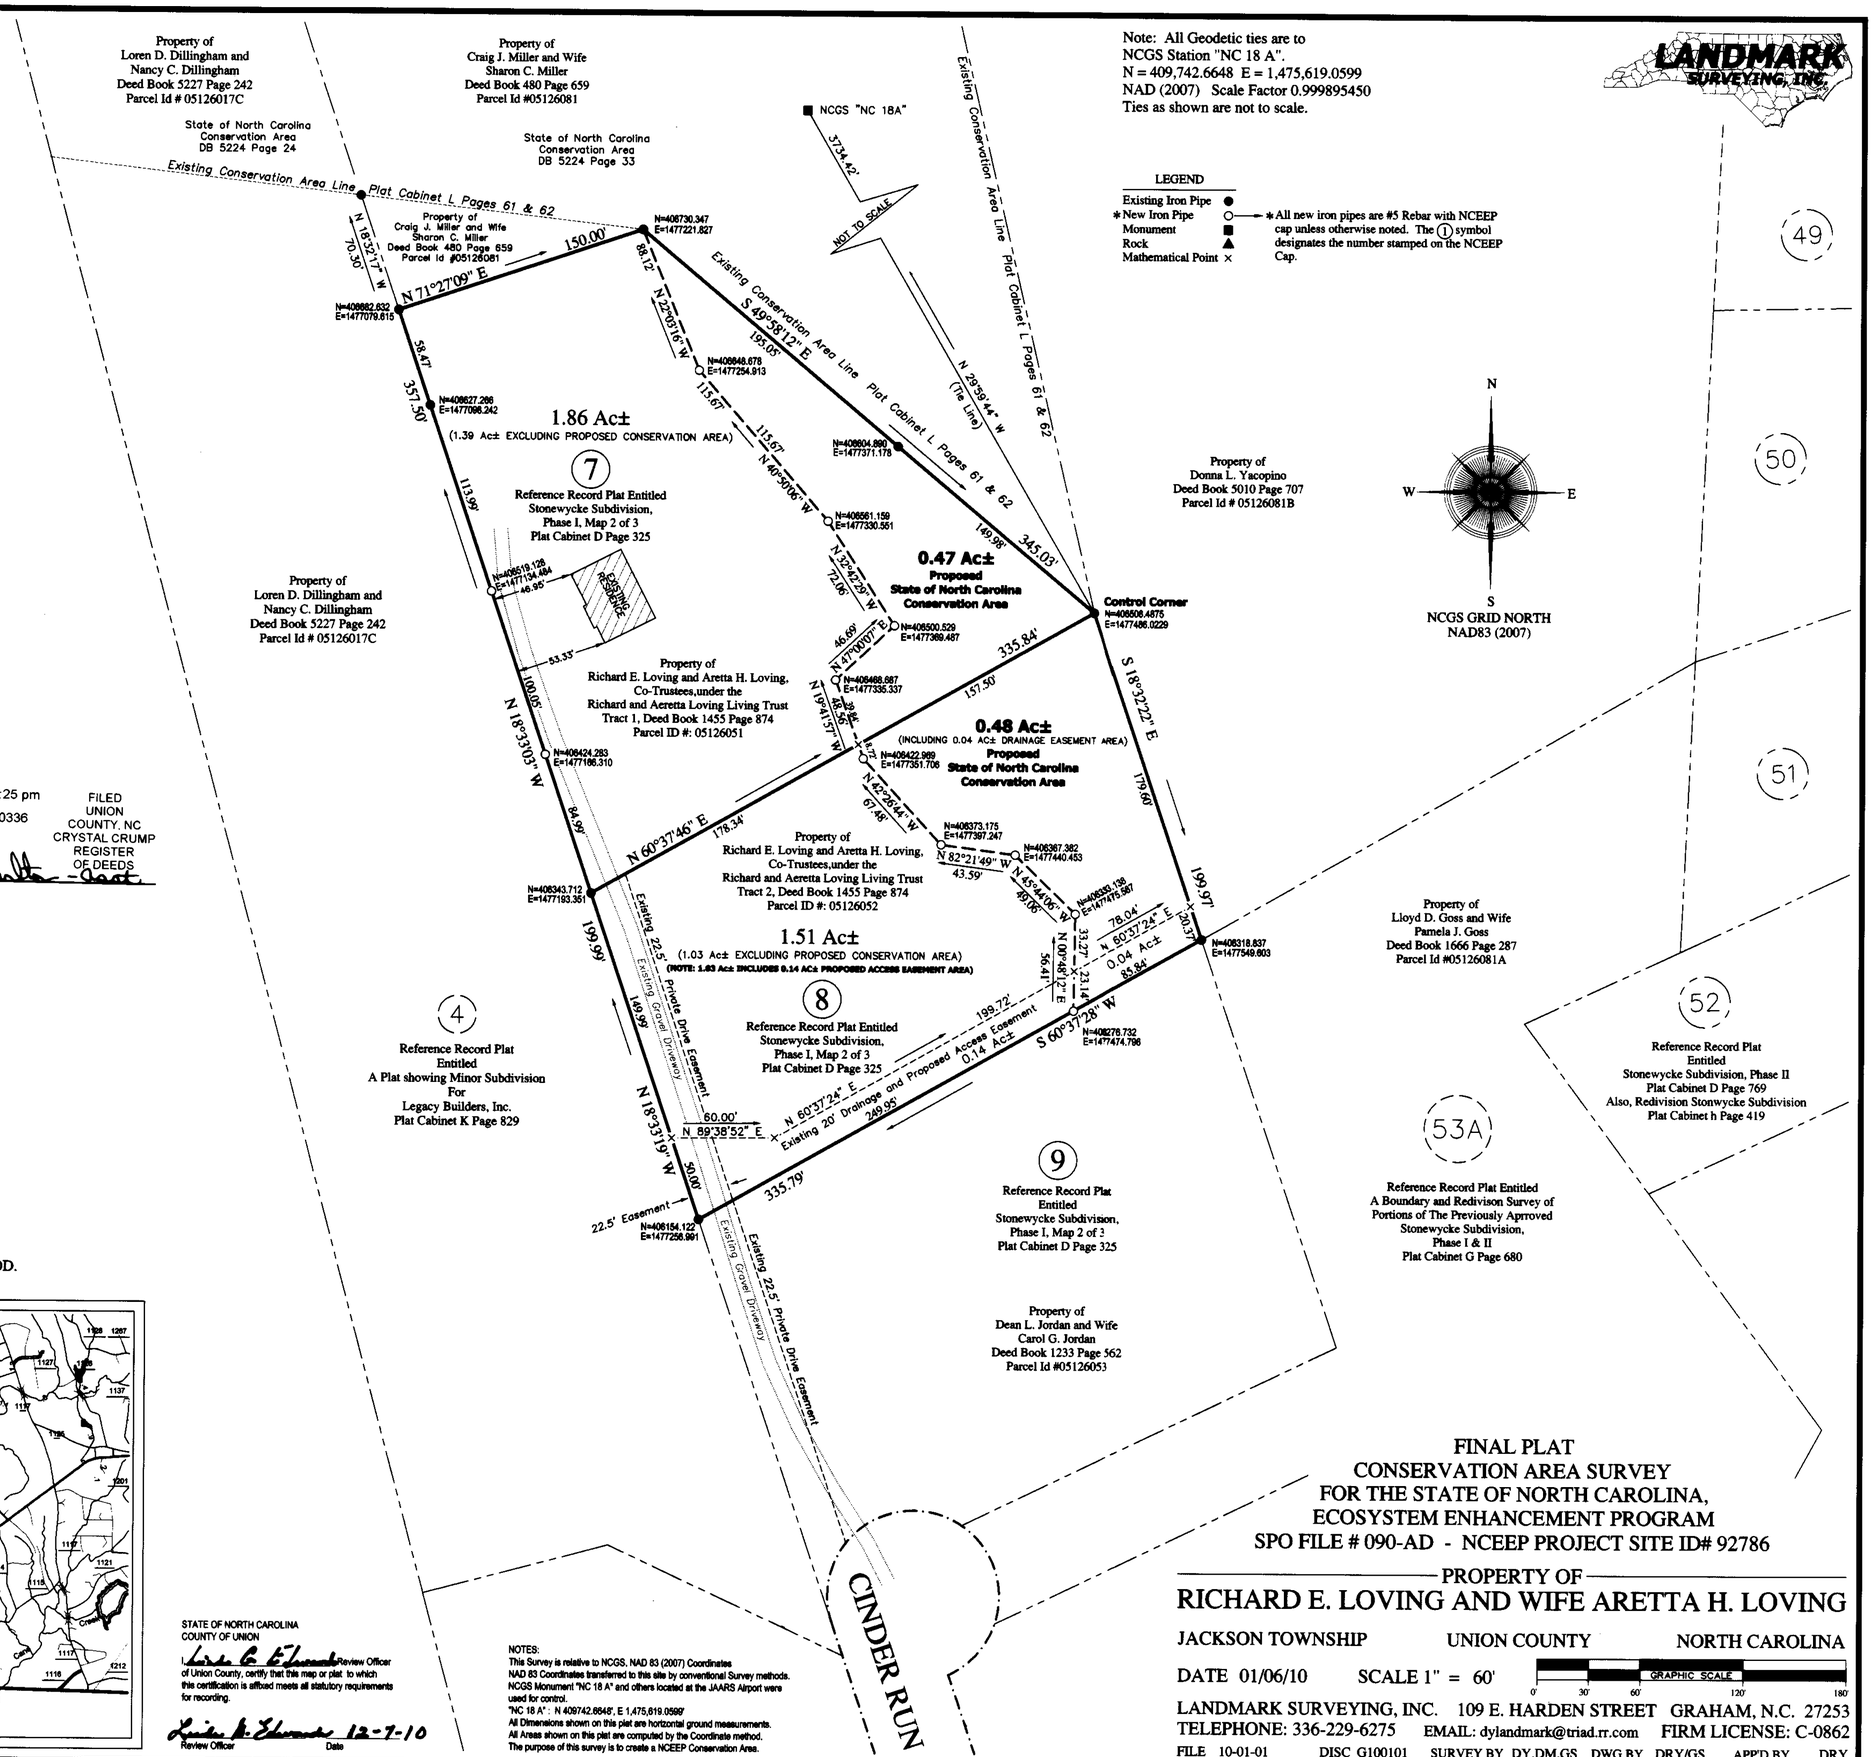*All new iron pipes are #5 Rebar with NCEEP cap unless otherwise noted. The (i) symbol designates the number stamped on the NCEEP Cap.

NOTES:
This Survey is relative to NCGS, NAD 83 (2007) Coordinates
NAD 83 Coordinates transferred to this site by conventional Survey methods.
NCGS Monument "NC 18 A" and others located at the JAARS Airport were used for control.
"NC 18 A" : N 409742.6648', E 1,475,619.0599'
All Dimensions shown on this plat are hortzontal ground measurements.
All Areas shown on this plat are computed by the Coordinate method.
The purpose of this survey is to create a NCEEP Conservation Area.

FINAL PLAT
CONSERVATION AREA SURVEY
FOR THE STATE OF NORTH CAROLINA,
ECOSYSTEM ENHANCEMENT PROGRAM
SPO FILE # 090-AD - NCEEP PROJECT SITE ID# 92786

PROPERTY OF
RICHARD E. LOVING AND WIFE ARETTA H. LOVING

JACKSON TOWNSHIP UNION COUNTY NORTH CAROLINA

DATE 01/06/10 SCALE 1" = 60' GRAPHIC SCALE 0' 30' 60' 120' 180'

LANDMARK SURVEYING, INC. 109 E. HARDEN STREET GRAHAM, N.C. 27253
TELEPHONE: 336-229-6275 EMAIL: dylandmark@triad.rr.com FIRM LICENSE: C-0862
FILE 10-01-01 DISC G100101 SURVEY BY DY,DM,GS DWG BY DRY/GS APP'D BY DRY

CAB L File 336