LEGEND

EIS*	EXISTING IRON STAKE
IS. *	IRON STAKE SET
MON#	CONCRETE MONUMENT
℄	CENTER LINE
M/H#	MAN HOLE
R/W	RIGHT-OF-WAY
O.H. ELEC	OVERHEAD ELECTRIC
U.G. ELEC	UNDERGROUND ELECTRIC
PT*	POINT
F/H#	FIRE HYDRANT

NOTE: THIS SURVEY HAS BEEN PREPARED WITHOUT THE BENEFIT OF A TITLE REPORT AND, THEREFORE, DOES NOT NECCESSARILY INDICATE ALL ENCUMBRANCES ON THE PROPERTY.

SUBJECT TO ANY EASEMENTS, AGREEMENTS OR RIGHTS-OF-WAYS OF RECORD WHICH WERE NOT VISIBLE AT THE TIME OF INSPECTION.

NOTE: NO ATTEMPT WAS MADE TO LOCATE UNDERGROUND UTILITIES.

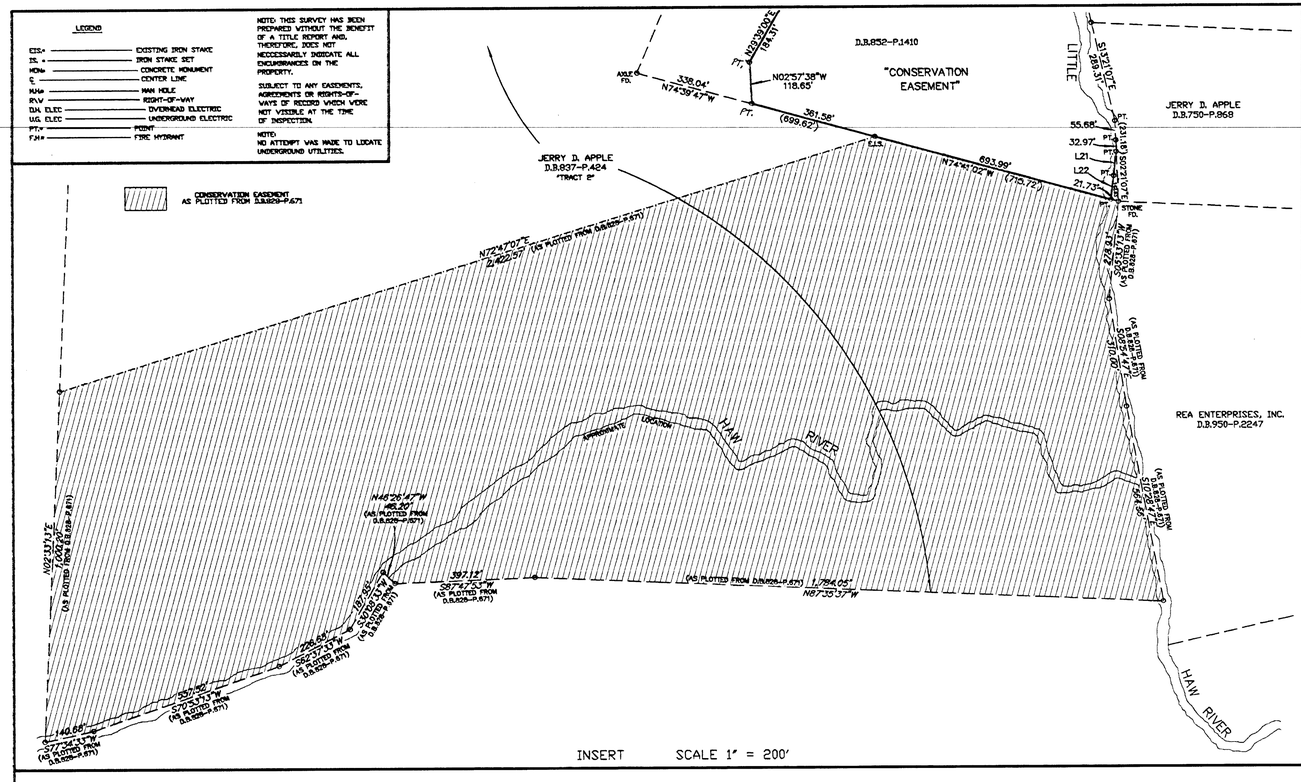

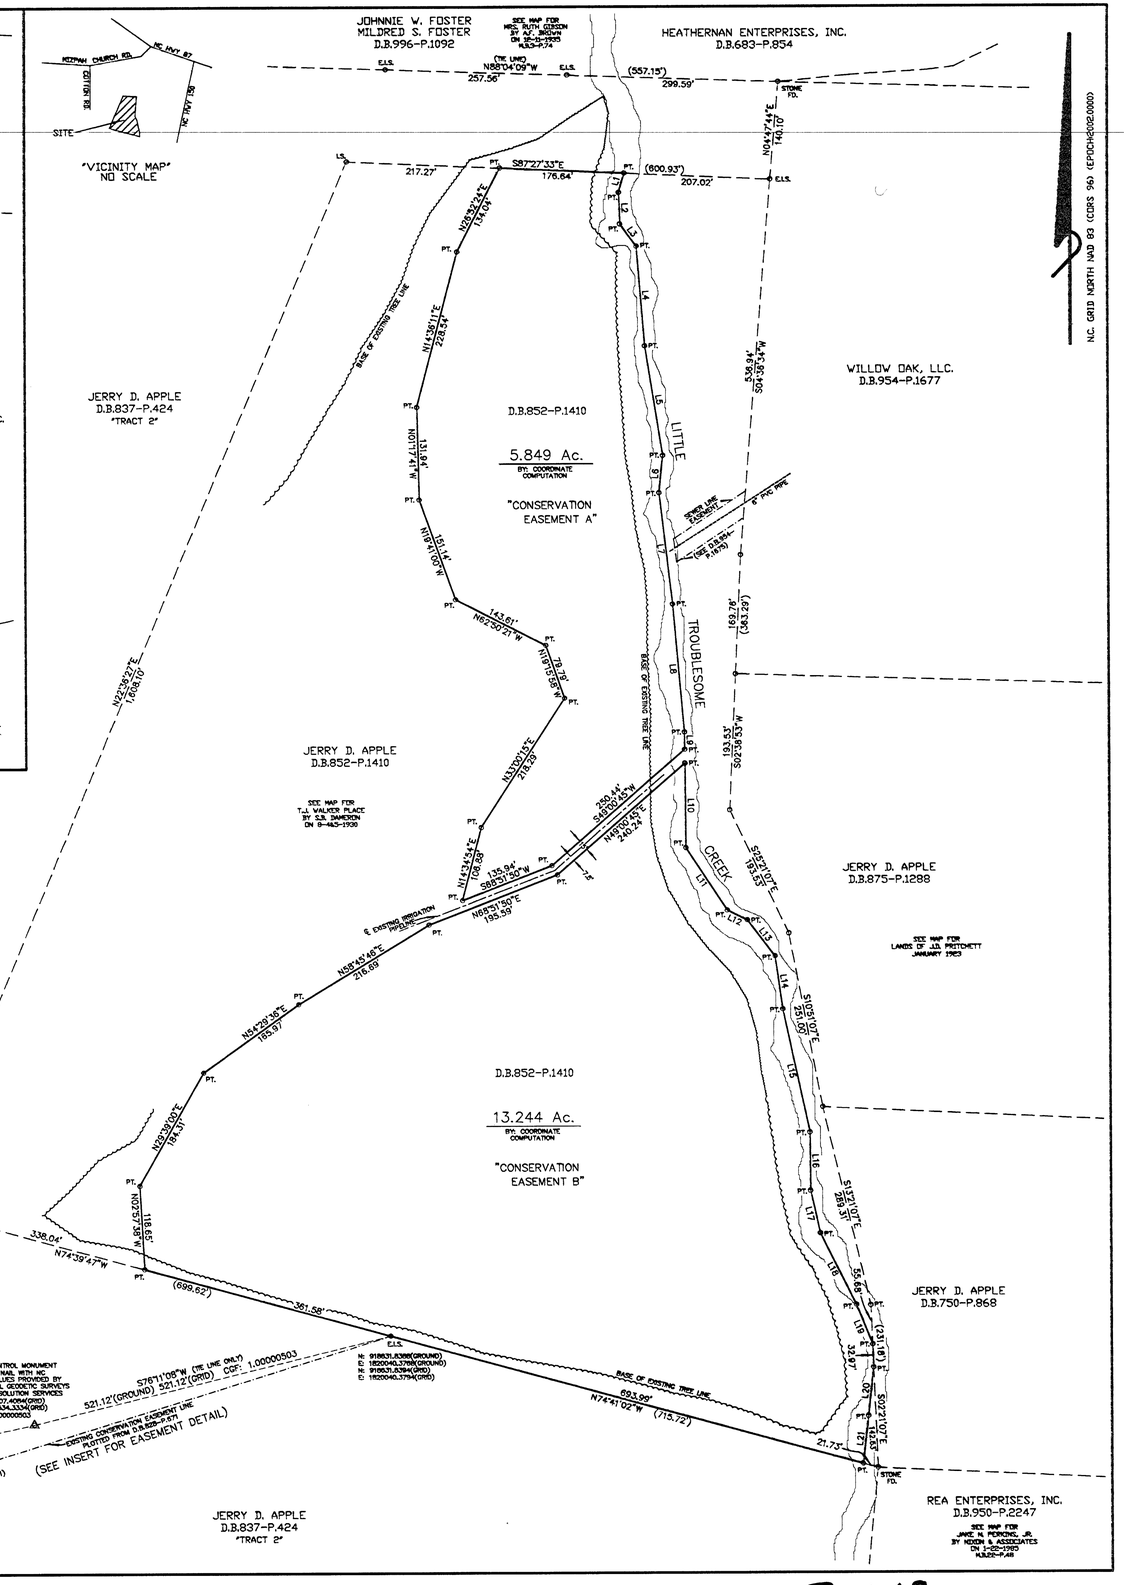

LINE TABLE

NUM	BEARING	DISTANCE
L1	S15°37'45"W	28.75'
L2	S02°03'21"E	45.05'
L3	S38°08'33"E	39.11'
L4	S04°41'32"E	142.53'
L5	S09°09'18"E	158.35'
L6	S05°47'16"W	53.31'
L7	S06°40'24"E	159.81'
L8	S05°04'55"E	182.74'
L9	S00°27'38"E	24.72'
L10	S00°27'39"E	119.73
L11	S33°11'39"E	106.04'
L12	S83°38'27"E	31.78'
L13	S37°19'04"E	64.41'
L14	S08°08'24"E	76.09'
L15	S12°13'15"E	178.46'
L16	S00°24'01"E	83.10'
L17	S12°39'06"E	61.92'
L18	S26°30'40"E	113.52'
L19	S21°58'44"E	60.61'
L20	S06°15'18"W	69.19'
L21	S06°22'00"W	68.31'

REVISED 02-09-2011
TO EDIT EASEMENT
REVISED 03-04-2011
TO LABEL CORNERS OF
EASEMENT AS POINTS

STATE OF NORTH CAROLINA
COUNTY OF Rockingham
F. Lucas G. Carter, REVIEW OFFICER OF Rockingham, CERTIFY THAT THE MAP OR PLAT TO WHICH THIS CERTIFICATION IS AFFIXED MEETS ALL STATUTORY REQUIREMENTS FOR RECORDING.

Lucas G. Carter
REVIEW OFFICER

3-9-11
DATE

CONSERVATION EASEMENT SURVEY
FOR

THE STATE OF NORTH CAROLINA, ECOSYSTEM ENHANCEMENT PROGRAM
LITTLE TROUBLESOME CREEK WETLAND MITIGATION SITE

PROPERTY OWNER: JERRY D. APPLE
WILLAIMSBURG TWSP. ROCKINGHAM COUNTY
NORTH CAROLINA
DECEMBER 20, 2010 SCALE 1"= 100'
REV. 02-09-2011, 3-4-2011

100 0 100 200 300
SCALE

NOTE:

THIS SURVEY IS OF ANOTHER CATEGORY, SUCH AS THE RECOMBINATION OF EXISTING PARCELS, A COURT-ORDERED SURVEY, OR OTHER EXCEPTION TO THE DEFINITION OF SUBDIVISION.

C. E. Robertson
C. E. ROBERTSON, PLS L-1421

NORTH CAROLINA
ROCKINGHAM COUNTY

I, C.E. ROBERTSON, CERTIFY THAT THIS PLAT WAS DRAWN UNDER MY SUPERVISION FROM AN ACTUAL SURVEY MADE UNDER MY SUPERVISION (DEED DESCRIPTION RECORDED IN BOOK 852 PAGE 1410, ETC), THAT THE BOUNDARIES NOT SURVEYED ARE SHOWN AS BROKEN LINES, THAT THE RATIO OF PERCISION AS CALCULATED IS 1: 10,000, THAT THIS PLAT WAS PREPARED IN ACCORDANCE WITH G.S. 47-30 AMENDED. WITNESS MY ORIGINAL SIGNATURE, REGISTRATION NUMBER, AND SEAL THIS 20TH DAY OF DECEMBER A.D. 2010 LAST REVISED MARCH 4, 2011.

NORTH CAROLINA PROFESSIONAL SEAL L-1421 LAND SURVEYOR C.E. ROBERTSON JR.

C. E. Robertson
SURVEYOR
LICENSE NUMBER L-1421

C.E. ROBERTSON & ASSOCIATES, P.C.
PROFESSIONAL LAND SURVEYOR L-1421
CERTIFICATION NUMBER: C-2928
P.O. BOX 584
EDEN, NC 27289
PH. (336) 627-0498

JOBNAME: WILDLANDSCOTTONBOUNDARY

FILED ROCKINGHAM COUNTY, NC REBECCA B. CIPRIANI, REGISTER OF DEEDS 3/9/2011
10:22:28 AM BOOK 68 PAGE 96 - 96 INSTRUMENT #201100021 27 Recording:$21.00
SCHILTON