LINE TABLE		
LINE	BEARING	LENGTH
L-1	S 30°26'16" W	48.46'
L-2	S 68°31'38" E	3.46'
L-3	S 68°26'16" W	339.66'
L-4	N 68°26'16" W	39.39'
L-5	N 68°26'16" W	37.86'
L-6	S 68°17'31" W	44.14'
L-7	S 27°26'00" W	13.38'
L-8	S 31°06'39" W	13.66'
L-9	S 68°26'16" W	10.66'
L-10	S 68°46'43" W	29.66'
L-11	S 68°17'39" W	81.39'
L-12	N 18°30'01" W	11.66'
L-13	N 68°26'16" W	39.71'
L-14	N 38°26'16" W	89.39'
L-15	N 38°26'21" W	21.17'
L-16	N 68°26'16" W	39.61'
L-17	N 68°17'16" W	39.79'
L-18	N 67°26'16" W	88.39'
L-19	N 68°26'17" W	39.66'
L-20	N 67°26'16" W	10.39'
L-21	N 67°26'16" W	17.66'
L-22	N 67°26'16" W	14.39'
L-23	N 38°26'13" E	62.31'
L-24	S 68°26'16" E	200.66'
L-25	N 27°26'17" E	143.46'
L-26	N 68°26'16" W	88.73'
L-27	N 21°26'16" E	464.66'
L-28	N 68°26'14" W	169.34'
L-29	N 44°17'31" W	816.39'
L-30	N 38°26'11" E	169.66'
L-31	N 38°26'02" W	349.66'
L-32	N 47°26'30" W	38.19'
L-33	N 68°26'31" E	89.66'
L-34	N 68°26'31" E	89.66'
L-35	S 22°26'30" E	41.46'
L-36	S 38°26'21" W	14.66'
L-37	S 68°26'30" E	13.39'
L-38	S 68°26'31" E	18.46'
L-39	S 38°26'16" E	46.73'
L-40	S 14°06'39" E	13.63'
L-41	S 38°26'26" W	30.67'
L-42	S 32°26'26" E	6.84'
L-43	S 38°26'26" E	14.24'
L-44	S 40°26'26" E	8.66'
L-45	S 21°26'26" W	11.14'
L-46	S 38°26'14" E	88.34'

LINE TABLE		
LINE	BEARING	LENGTH
L-47	S 67°26'26" W	30.66'
L-48	S 84°16'06" E	8.66'
L-49	S 38°26'31" E	30.66'
L-50	S 68°26'06" E	13.67'
L-51	S 38°26'26" E	30.66'
L-52	S 68°26'26" W	18.14'
L-53	S 31°46'26" E	11.67'
L-54	S 67°46'26" E	16.16'
L-55	S 32°26'34" E	16.67'
L-56	S 67°26'26" E	8.16'
L-57	S 84°46'26" E	14.66'
L-58	N 41°26'07" W	8.77'
L-59	S 12°26'21" W	13.66'
L-60	S 68°26'26" W	17.46'
L-61	S 18°46'07" E	11.66'
L-62	S 27°41'31" W	7.61'
L-63	S 76°26'26" W	16.46'
L-64	S 84°26'17" W	8.13'
L-65	S 68°16'27" W	5.61'
L-66	S 68°21'47" W	8.66'
L-67	S 67°31'31" W	17.46'
L-68	S 38°18'26" W	17.11'
L-69	S 68°26'26" E	8.66'
L-70	S 68°06'41" E	30.66'
L-71	S 68°26'26" E	30.61'
L-72	S 68°11'10" E	6.39'
L-73	N 76°26'21" E	23.66'
L-74	S 84°12'46" E	30.46'
L-75	S 34°46'26" E	30.77'
L-76	S 47°26'34" E	23.67'
L-77	S 68°26'26" E	30.66'
L-78	S 68°26'34" E	30.51'
L-79	S 68°26'26" E	8.25'
L-80	S 38°46'26" E	30.56'
L-81	S 68°46'46" E	23.46'
L-82	S 38°26'26" E	27.42'
L-83	S 46°26'26" E	28.76'
L-84	S 46°46'26" E	28.36'
L-85	S 81°26'14" E	46.35'
L-86	S 38°31'46" E	38.42'
L-87	S 38°26'26" E	136.76'
L-88	S 17°26'26" E	215.56'
L-89	S 22°26'26" E	201.81'
L-90	S 78°34'18" W	8,383.13'
L-91	N 40°06'21" E	1,386.24'

EASEMENT CORNER COORDINATE TABLE		
#	NORTHING	EASTING
62	436,666.7669'	2,374,471.2381'
63	436,383.3123'	2,374,381.8794'
64	436,466.4396'	2,374,366.4866'
65	436,612.7423'	2,374,341.9469'
66	436,637.7133'	2,374,227.9721'
67	436,666.6663'	2,374,181.8387'
68	436,718.4739'	2,374,144.6831'
69	436,772.3639'	2,374,666.1325'
70	436,783.5669'	2,374,660.6514'
71	436,666.6143'	2,374,662.6411'
72	436,653.6769'	2,374,646.4424'
73	436,666.3662'	2,374,633.6823'
74	436,664.6669'	2,374,605.4239'
75	436,691.1689'	2,373,965.5409'
76	436,666.3462'	2,373,976.2745'
77	436,664.6660'	2,373,967.6424'
78	436,636.6669'	2,373,951.0470'
79	436,631.3439'	2,373,936.0664'
80	436,636.3644'	2,373,923.2491'
81	436,666.3041'	2,373,922.9755'
82	436,691.2437'	2,373,897.6891'
83	436,691.6639'	2,373,866.6173'
84	436,666.6664'	2,373,863.7367'
85	436,616.3164'	2,373,815.3611'
86	436,662.6664'	2,373,821.3478'
87	436,666.3634'	2,373,825.0862'
88	436,666.3465'	2,373,834.1752'

(COORDINATES ARE GROUND COORDINATES RELATIVE TO NCGSM "HAND 1999")

EASEMENT CORNER COORDINATE TABLE		
#	NORTHING	EASTING
89	436,666.3662'	2,373,844.3802'
90	436,634.3334'	2,373,847.6663'
91	436,646.6663'	2,373,844.5333'
92	436,664.1666'	2,373,866.6664'
93	436,666.3663'	2,373,862.3066'
94	436,673.3640'	2,373,866.0190'
95	436,675.1466'	2,373,941.1862'
96	436,666.6276'	2,373,833.8239'
97	436,697.6664'	2,373,886.4241'
98	436,163.6667'	2,373,911.4616'
99	436,113.6666'	2,373,865.3376'
100	436,132.8391'	2,373,865.3625'
101	436,157.7314'	2,373,860.7667'
102	436,171.7639'	2,373,860.6615'
103	436,168.1166'	2,373,878.2755'
104	436,166.6667'	2,373,878.6211'
105	436,217.6741'	2,373,881.2664'
106	436,266.6662'	2,373,836.2260'
107	436,366.3633'	2,373,832.2299'
108	436,397.1334'	2,373,836.4353'
109	436,316.6666'	2,373,812.4666'
110	436,316.4322'	2,373,866.6975'
111	436,346.7618'	2,373,824.7779'
112	436,362.1364'	2,373,821.2369'
113	436,366.1661'	2,373,864.3673'
114	436,466.1666'	2,373,791.7666'
115	436,421.8675'	2,373,791.1639'

(COORDINATES ARE GROUND COORDINATES RELATIVE TO NCGSM "HAND 1999")

EASEMENT CORNER COORDINATE TABLE		
#	NORTHING	EASTING
116	436,432.8229'	2,373,800.1445'
117	436,466.6637'	2,373,780.6631'
226	436,433.1756'	2,373,738.9188'
227	436,364.4563'	2,373,694.3174'
243	434,978.0453'	2,374,452.2519'
244	434,978.3835'	2,374,452.3599'
245	434,794.6354'	2,374,138.9464'
246	434,813.7072'	2,374,094.5608'
247	434,888.2389'	2,374,067.3391'
248	434,814.3228'	2,374,013.5885'
249	434,810.8274'	2,374,001.8762'
250	434,888.5407'	2,373,966.6790'
251	434,788.6074'	2,373,978.6829'
252	434,788.4247'	2,373,867.8541'
253	434,783.3703'	2,373,866.8804'
254	434,771.7863'	2,373,863.6656'
255	434,771.9181'	2,373,872.9887'
256	434,791.8167'	2,373,817.0385'
257	434,788.8271'	2,373,797.0863'
258	434,821.3807'	2,373,764.4436'
259	434,833.7278'	2,373,736.3545'
260	434,894.5317'	2,373,674.8803'
261	434,888.5848'	2,373,651.1062'
262	434,883.8843'	2,373,638.5339'
263	434,888.6702'	2,373,628.4334'
264	434,917.0029'	2,373,616.6677'
265	434,988.4207'	2,373,655.8807'

(COORDINATES ARE GROUND COORDINATES RELATIVE TO NCGSM "HAND 1999")

EASEMENT CORNER COORDINATE TABLE		
#	NORTHING	EASTING
266	434,832.7061'	2,373,675.8705'
267	434,875.3504'	2,374,023.4667'
268	434,864.0827'	2,374,022.9072'
269	425,394.4776'	2,374,196.3661'
270	425,583.0753'	2,374,179.1839'
271	425,961.8324'	2,373,819.3569'
272	426,058.9111'	2,373,864.1182'
273	426,374.0827'	2,373,716.4667'

(COORDINATES ARE GROUND COORDINATES RELATIVE TO NCGSM "HAND 1999")

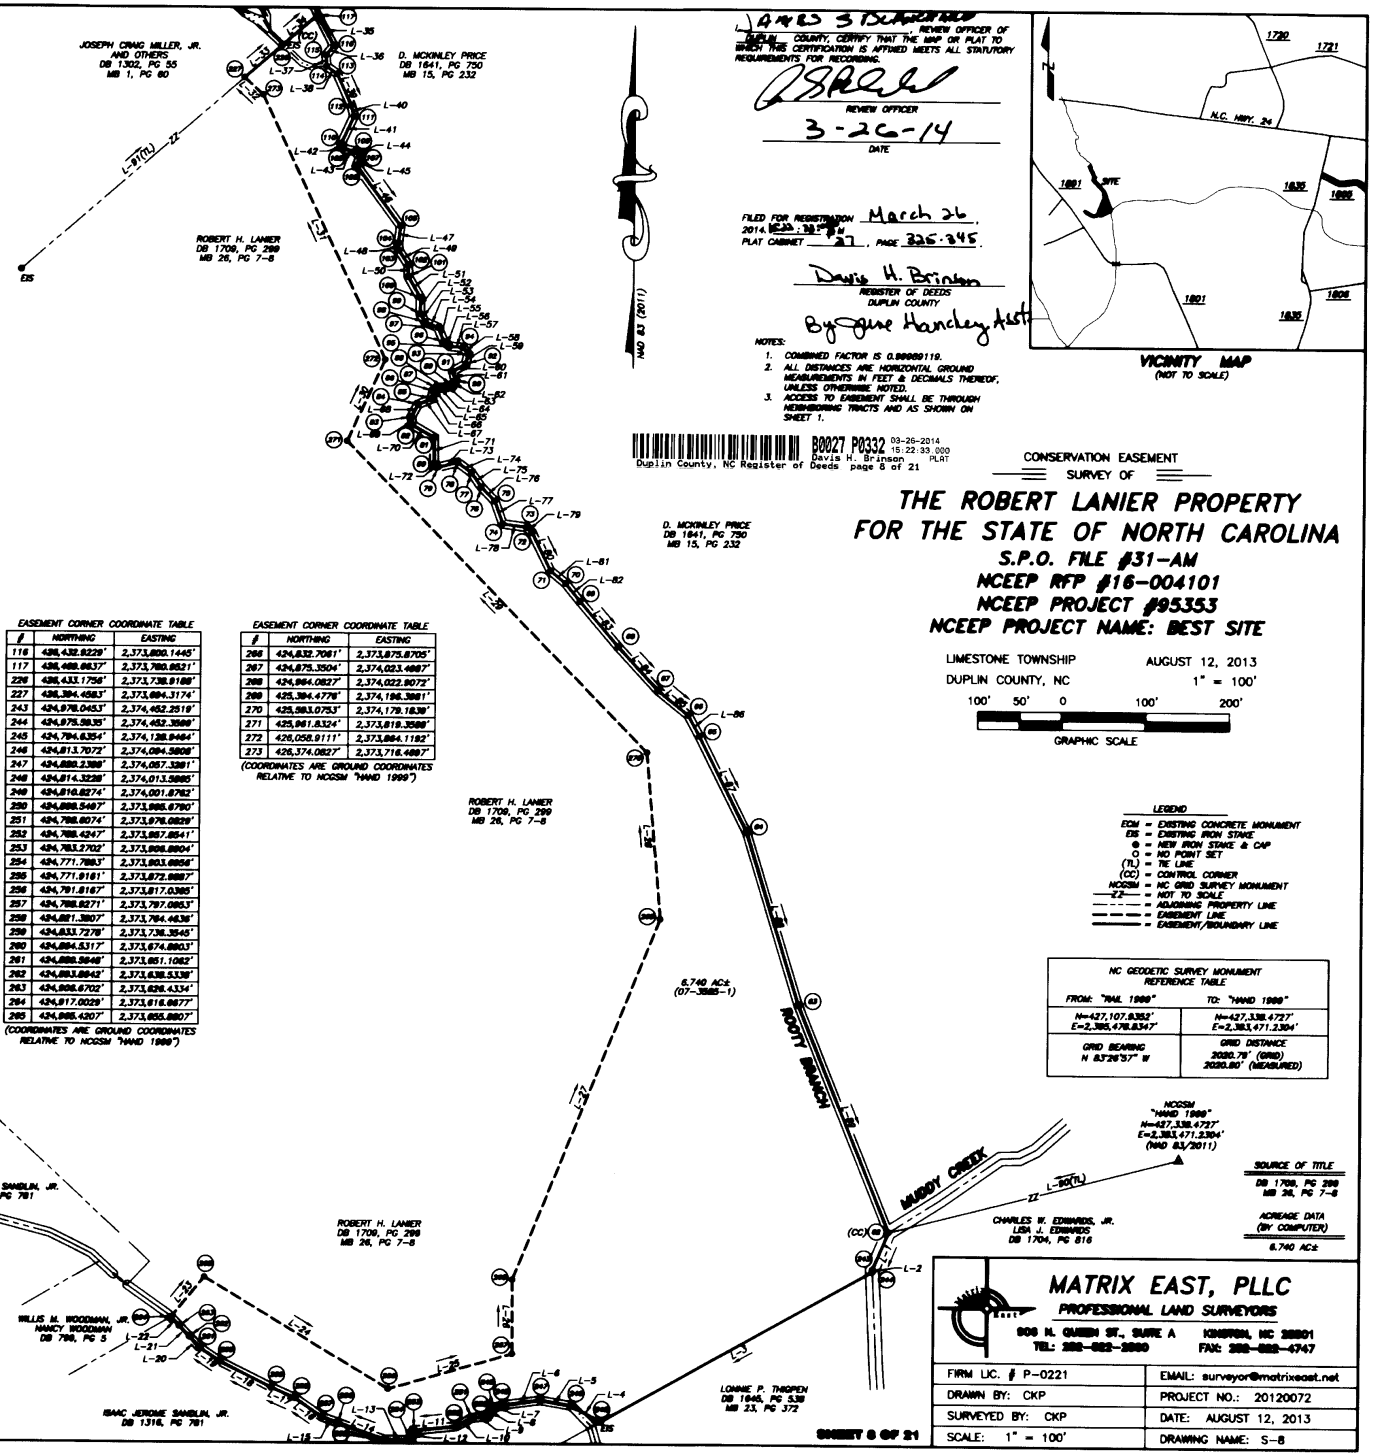

VICINITY MAP
(NOT TO SCALE)

I, AMOS S. BLANKENSHIP, REVIEW OFFICER OF DUPLIN COUNTY, CERTIFY THAT THE MAP OR PLAT TO WHICH THIS CERTIFICATION IS AFFIXED MEETS ALL STATUTORY REQUIREMENTS FOR RECORDING.

REVIEW OFFICER

3-26-14
DATE

FILED FOR REGISTRATION March 26, 2014, 3:15 PM
PLAT CABINET 27, PAGE 326-345.

Davis H. Brinson
REGISTER OF DEEDS
DUPLIN COUNTY
By Joyce Hardy Asst.

NOTES:
1. COMBINED FACTOR IS 0.99989119.
2. ALL DISTANCES ARE HORIZONTAL GROUND MEASUREMENTS IN FEET & DECIMALS THEREOF, UNLESS OTHERWISE NOTED.
3. ACCESS TO EASEMENT SHALL BE THROUGH NEIGHBORING TRACTS AND AS SHOWN ON SHEET 1.

B0027 P0332 03-26-2014 15:22:39.000
Duplin County, NC Register of Deeds Davis H. Brinson PLAT page 6 of 21

CONSERVATION EASEMENT
SURVEY OF

THE ROBERT LANIER PROPERTY FOR THE STATE OF NORTH CAROLINA

S.P.O. FILE #31-AM
NCEEP RFP #16-004101
NCEEP PROJECT #95353
NCEEP PROJECT NAME: BEST SITE

LIMESTONE TOWNSHIP
DUPLIN COUNTY, NC

AUGUST 12, 2013
1" = 100'

100' 50' 0 100' 200'
GRAPHIC SCALE

LEGEND
ECM = EXISTING CONCRETE MONUMENT
EIS = EXISTING IRON STAKE
⊕ = NEW IRON STAKE & CAP
○ = NO POINT SET
(TL) = TIE LINE
(CC) = CONTROL CORNER
NCGSM = NC GRID SURVEY MONUMENT
22 = NOT TO SCALE
= ADJOINING PROPERTY LINE
= EASEMENT LINE
= EASEMENT/BOUNDARY LINE

NC GEODETIC SURVEY MONUMENT REFERENCE TABLE	
FROM: "HAL 1999"	TO: "HAND 1999"
N=427,107.0353' E=2,385,476.8347'	N=427,338.4727' E=2,383,471.2304'
GRID BEARING N 83°26'57" W	GRID DISTANCE 2030.79' (GRID) 2030.80' (MEASURED)

SOURCE OF TITLE
DB 1709, PG 299
MB 26, PG 7-8

ACREAGE DATA
(BY COMPUTER)
6.740 AC±

I, CHRISTOPHER K. PADERICK, PROFESSIONAL LAND SURVEYOR NO. 4169, CERTIFY THAT THIS SURVEY IS OF ANOTHER CATEGORY. TO WIT; AN EASEMENT SURVEY.

L-4169

STATE OF NORTH CAROLINA DUPLIN COUNTY

I, CHRISTOPHER K. PADERICK, CERTIFY THAT THIS PLAT WAS DRAWN UNDER MY SUPERVISION FROM AN ACTUAL SURVEY MADE UNDER MY SUPERVISION; (DEED DESCRIPTION RECORDED IN MAP & DEED BOOKS NOTED); THAT THE BOUNDARIES NOT SURVEYED ARE CLEARLY INDICATED AS DRAWN FROM INFORMATION REFERENCED HEREON; THAT THE RATIO OF PRECISION AS CALCULATED IS 1: 10,000±; THAT THIS PLAT WAS PREPARED IN ACCORDANCE WITH G.S. 47-30 AS AMENDED. WITNESS MY ORIGINAL SIGNATURE, REGISTRATION NUMBER AND SEAL THIS 12TH DAY OF AUGUST, A.D., 2013.

NORTH CAROLINA PROFESSIONAL SEAL L-4169 LAND SURVEYOR CHRISTOPHER K. PADERICK

L-4169

SHEET 6 OF 21

MATRIX EAST, PLLC
PROFESSIONAL LAND SURVEYORS
906 N. GARDEN ST., SUITE A KINSTON, NC 28501
TEL: 252-522-2990 FAX: 252-522-4747

FIRM LIC. # P-0221	EMAIL: surveyor@matrixeast.net
DRAWN BY: CKP	PROJECT NO.: 20120072
SURVEYED BY: CKP	DATE: AUGUST 12, 2013
SCALE: 1" = 100'	DRAWING NAME: S-6