VICINITY MAP
(NOT TO SCALE)

I, CHRISTOPHER K. PADERICK, PROFESSIONAL LAND SURVEYOR NO. 4189, CERTIFY THAT THIS SURVEY IS OF ANOTHER CATEGORY. TO WIT; AN EASEMENT SURVEY.

L-4189

STATE OF NORTH CAROLINA DUPLIN COUNTY

I, CHRISTOPHER K. PADERICK, CERTIFY THAT THIS PLAT WAS DRAWN UNDER MY SUPERVISION FROM AN ACTUAL SURVEY MADE UNDER MY SUPERVISION; (DEED DESCRIPTION RECORDED IN MAP & DEED BOOKS NOTED); THAT THE BOUNDARIES NOT SURVEYED ARE CLEARLY INDICATED AS DRAWN FROM INFORMATION REFERENCED HEREON; THAT THE RATIO OF PRECISION AS CALCULATED IS 1: 10,000+; THAT THIS PLAT WAS PREPARED IN ACCORDANCE WITH G.S. 47-30 AS AMENDED. WITNESS MY ORIGINAL SIGNATURE, REGISTRATION NUMBER AND SEAL THIS 17TH DAY OF MAY, A.D., 2013.

L-4189

NORTH CAROLINA PROFESSIONAL SEAL L-4189 LAND SURVEYOR CHRISTOPHER K. PADERICK

LINE TABLE		
LINE	BEARING	LENGTH
L-1	N 00°39'32" E	105.49'
L-2	N 05°55'17" E	276.70'
L-3	N 71°37'20" E	6.48'
L-4	S 53°37'25" E	147.58'
L-5	S 03°07'06" W	312.75'
L-6	N 82°56'04" W	138.77'
L-7	S 82°56'04" E	147.06'
L-8	N 71°37'20" E	247.65'
L-9	S 53°37'25" E	472.10'
L-10	N 01°40'32" W	665.35'
L-11	N 01°40'32" W	57.85'
L-12	S 76°34'12" E	103.65'
L-13	S 64°13'58" W	66.43'
L-14	S 82°55'53" W	39.60'
L-15	N 76°53'41" E	298.21'
L-16	S 28°17'06" W	1,615.06'

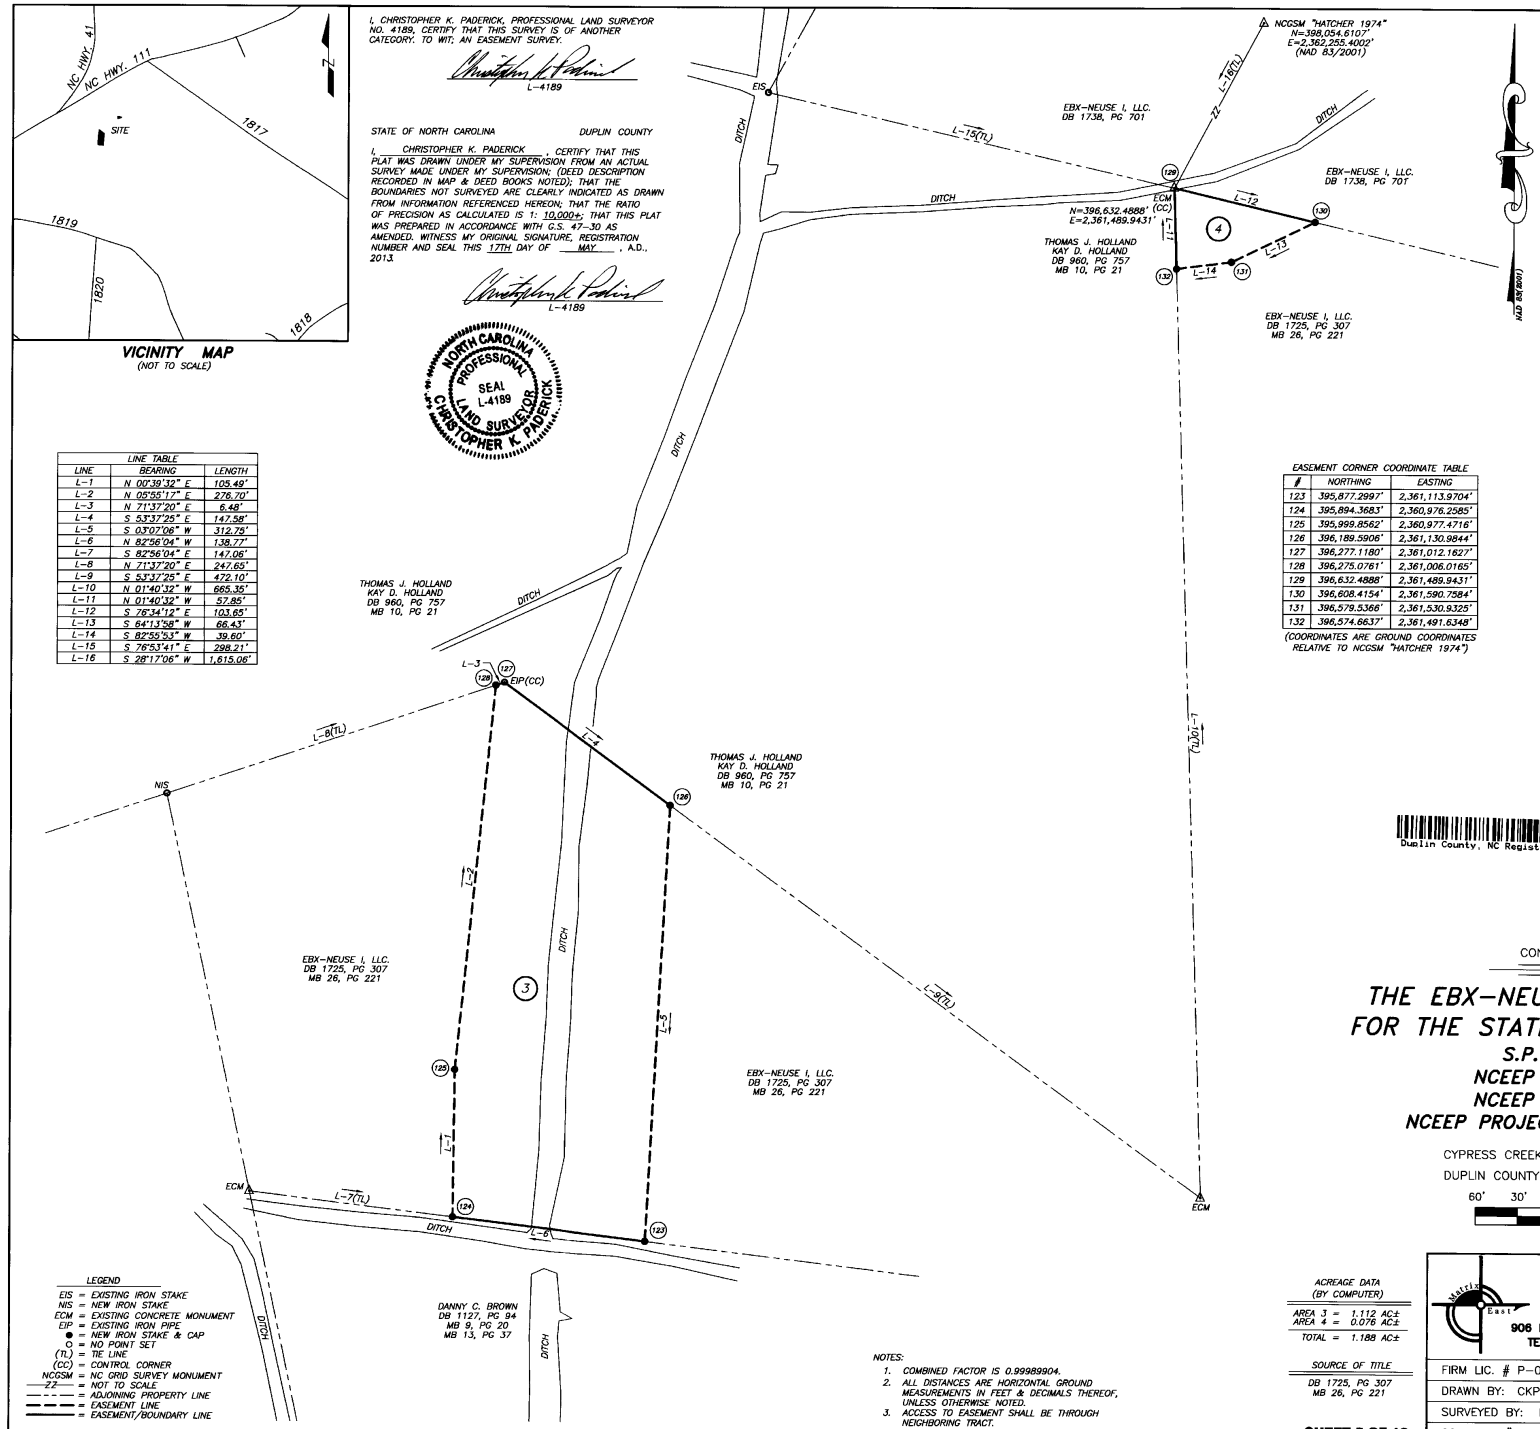

EASEMENT CORNER COORDINATE TABLE		
#	NORTHING	EASTING
123	395,877.2997'	2,361,113.9704'
124	395,894.3683'	2,360,976.2585'
125	395,999.8562'	2,360,977.4716'
126	396,189.5906'	2,361,130.9844'
127	396,277.1180'	2,361,012.1627'
128	396,275.0761'	2,361,006.0165'
129	396,632.4888'	2,361,489.9431'
130	396,608.4154'	2,361,590.7584'
131	396,579.5366'	2,361,530.9325'
132	396,574.6637'	2,361,491.6348'

(COORDINATES ARE GROUND COORDINATES RELATIVE TO NCGSM "HATCHER 1974")

NC GEODETIC SURVEY MONUMENT REFERENCE TABLE	
FROM: "BROWN 1974"	TO: "HATCHER 1974"
N=395,131.0634' E=2,357,379.5569'	N=398,054.6107' E=2,362,255.4002'
GRID BEARING N 59°03'11" E	GRID DISTANCE 5,685.1541' (GRID) 5,685.86' (MEASURED)

JAMES BLANCHARD
REVIEW OFFICER OF DUPLIN COUNTY, CERTIFY THAT THE MAP OR PLAT TO WHICH THIS CERTIFICATION IS AFFIXED MEETS ALL STATUTORY REQUIREMENTS FOR RECORDING.

REVIEW OFFICER

10-14-2013
DATE

FILED FOR REGISTRATION October 14, 2013 AT 11:24:53 AM
PLAT CABINET 27, PAGE 189-195.

Davis H. Brinson
REGISTER OF DEEDS
DUPLIN COUNTY
By: Joann W. Carr
Deputy

FLOOD STATEMENT

THIS PROPERTY IS LOCATED IN ZONE "X" AND IS NOT WITHIN A SPECIAL FLOOD HAZARD AREA, AS DETERMINED BY NFIP RATE MAP DATED FEBRUARY 16, 2006 : COMMUNITY PANEL NUMBER 370083-3368-J.

B0027 P0187 10-14-2013 11:24:53.000
Duplin County, NC Register of Deeds Davis H. Brinson PLAT
page 5 of 13

CONSERVATION EASEMENT
SURVEY OF

THE EBX-NEUSE I, LLC. PROPERTY FOR THE STATE OF NORTH CAROLINA

S.P.O. FILE #31-P
NCEEP RFP #16-004101
NCEEP PROJECT #95354
NCEEP PROJECT NAME: MUDDY RUN 2

CYPRESS CREEK TOWNSHIP
DUPLIN COUNTY, NC

MAY 17, 2013
1" = 60'

60' 30' 0 60' 120'
GRAPHIC SCALE

LEGEND
EIS = EXISTING IRON STAKE
NIS = NEW IRON STAKE
ECM = EXISTING CONCRETE MONUMENT
EIP = EXISTING IRON PIPE
● = NEW IRON STAKE & CAP
O = NO POINT SET
(TL) = TIE LINE
(CC) = CONTROL CORNER
NCGSM = NC GRID SURVEY MONUMENT
ZZ = NOT TO SCALE
= ADJOINING PROPERTY LINE
= EASEMENT LINE
= EASEMENT/BOUNDARY LINE

NOTES:
1. COMBINED FACTOR IS 0.99989904.
2. ALL DISTANCES ARE HORIZONTAL GROUND MEASUREMENTS IN FEET & DECIMALS THEREOF, UNLESS OTHERWISE NOTED.
3. ACCESS TO EASEMENT SHALL BE THROUGH NEIGHBORING TRACT.

ACREAGE DATA (BY COMPUTER)
AREA 3 = 1.112 AC±
AREA 4 = 0.076 AC±
TOTAL = 1.188 AC±

SOURCE OF TITLE
DB 1725, PG 307
MB 26, PG 221

SHEET 5 OF 13

MATRIX EAST, PLLC
PROFESSIONAL LAND SURVEYORS
906 N. QUEEN ST., SUITE A KINSTON, NC 28501
TEL: 252-522-2500 FAX: 252-522-4747

FIRM LIC. # P-0221	EMAIL: surveyor@matrixeast.net
DRAWN BY: CKP/INM	PROJECT NO.: 20110047
SURVEYED BY: LDL/CCK	DATE: MAY 17, 2013
SCALE: 1" = 60'	DRAWING NAME: EBX NEUSE